235:3

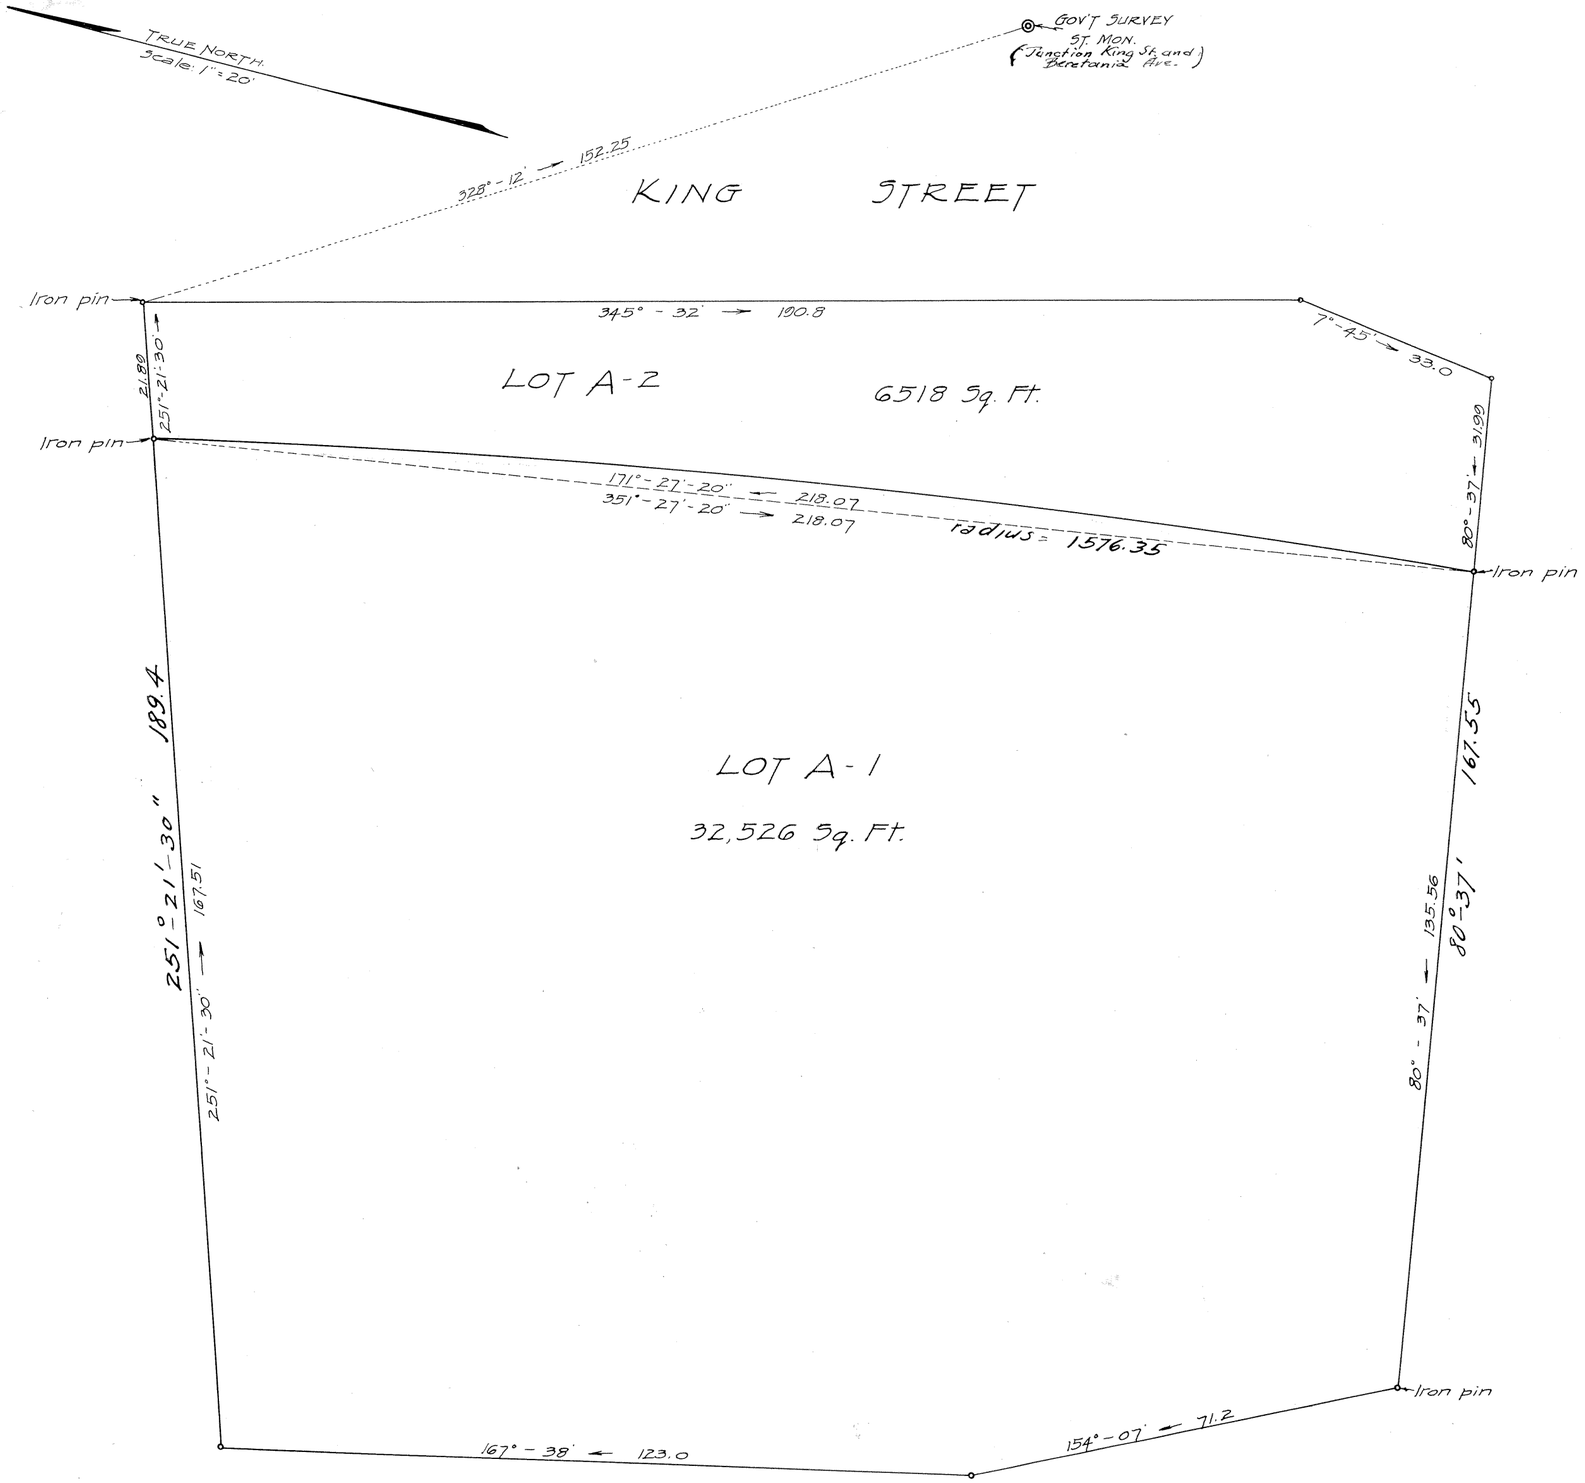

LAND COURT
TERRITORY OF HAWAII.

SUBDIVISION OF LOT A
OF THE SUBDIVISION OF
LAND COURT APPLICATION #235
ON THE WEST SIDE OF KING ST.,
NEAR THE NORTH JUNCTION OF KING ST. AND BERETANIA AVE.
HONOLULU, OAHU, T. H.

Scale: 1" = 20'

Honolulu, T.H.
Sept. 20, 1922.

WRIGHT, HARVEY & WRIGHT
By: Geo. F. Wright.
Surveyor & Maker of Plan.
855 Kaahumanu St.

Tong Fat Company Limited
By its attorney Harry Steiner

Filed August 16 1923
J. K. Fisher
Registrar

I hereby certify that the map hereon being a subdivision of Lot A of the subdivision of Land Court Application No. 235 has been examined and verified and found to be correct.

Honolulu, T. H.
Sept. 12, 1923.

Walter E. Wall,
Surveyor, Territory of Hawaii.

APPROVED. Sept. 12th. 1923.

Ray J. Brown
Judge of the Land Court.

2.3