MAP 1

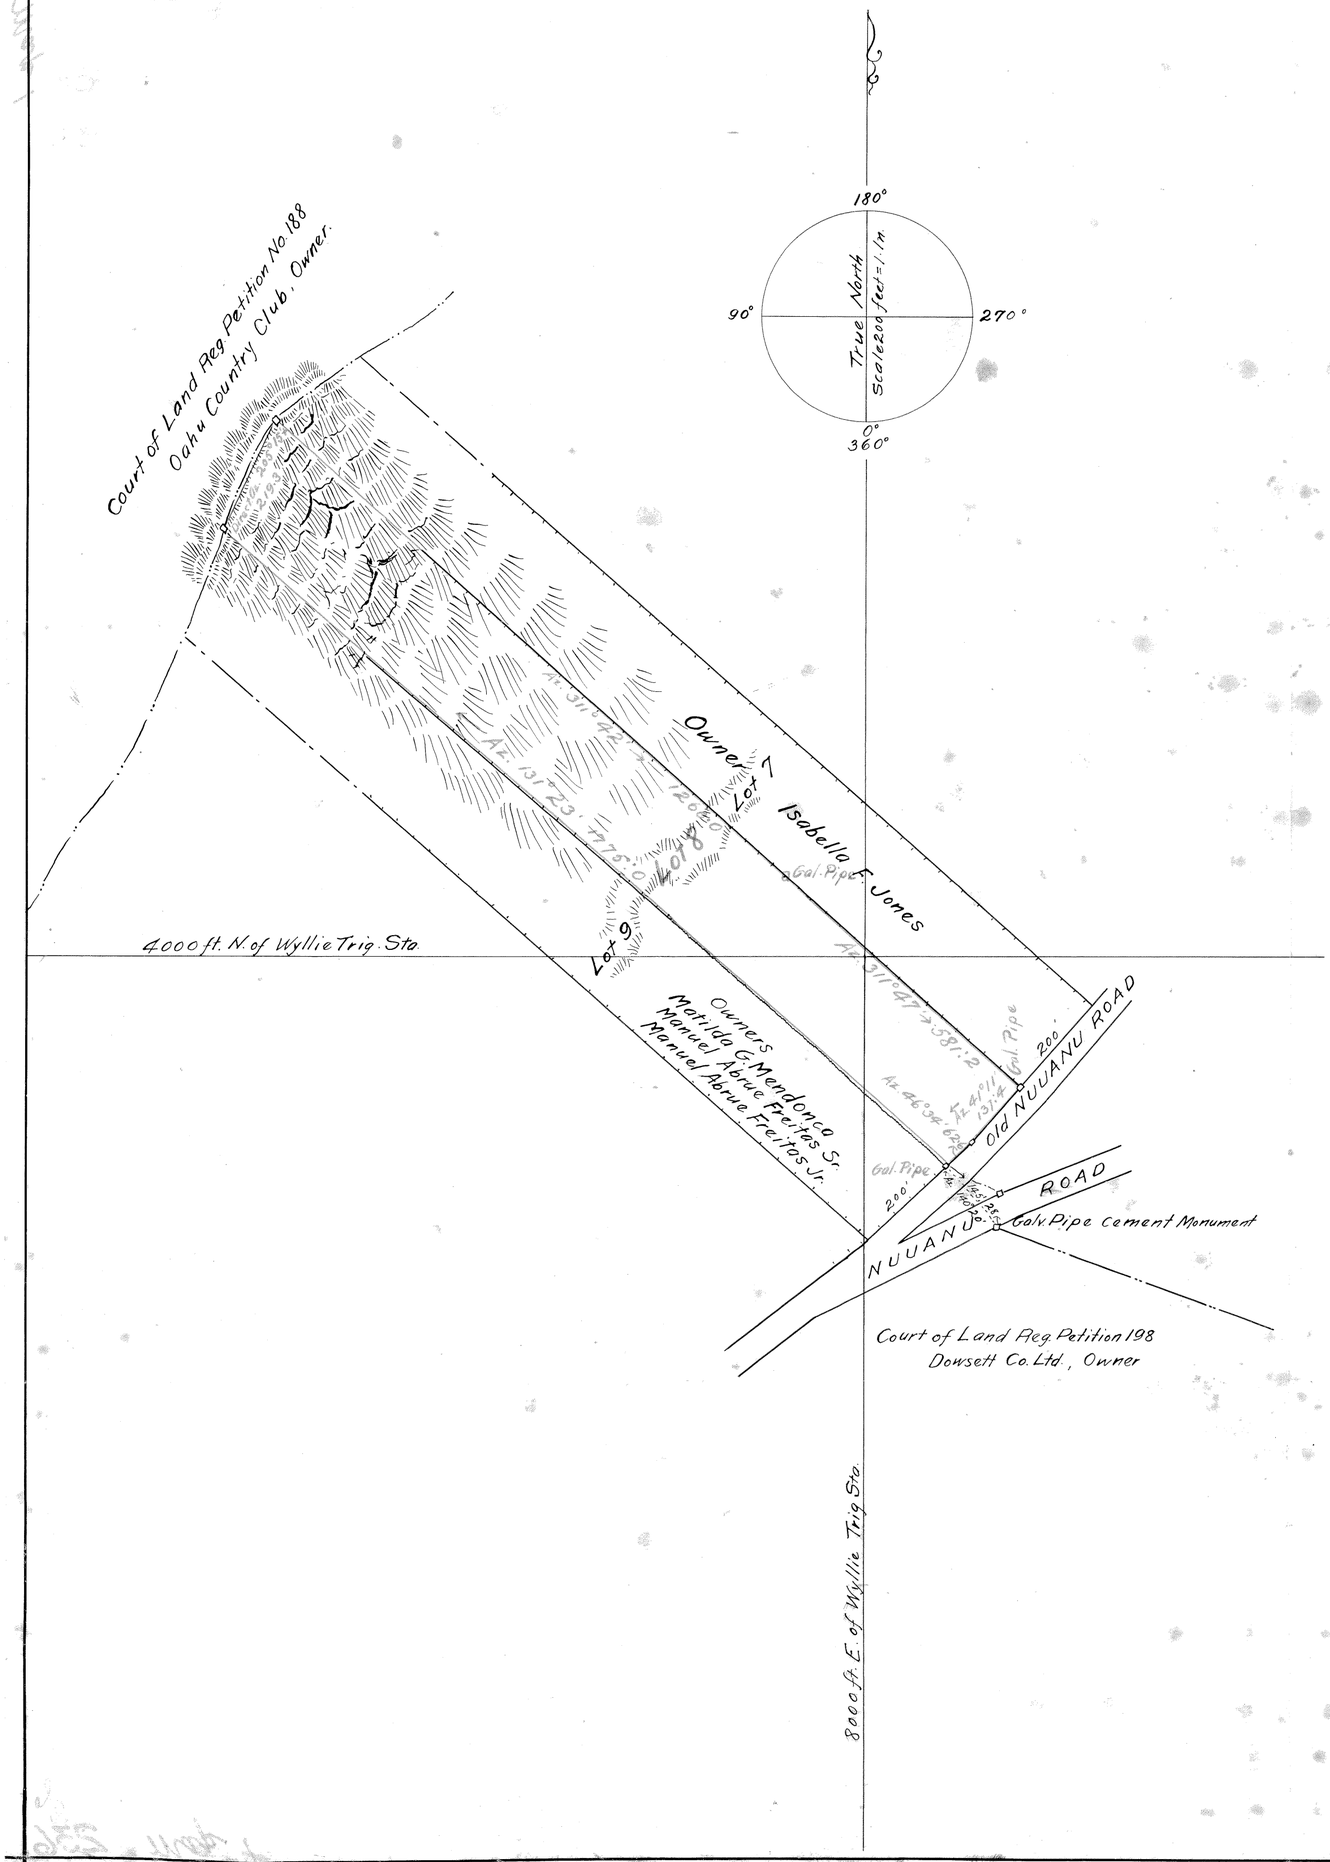


# Court of Land Registration

TERRITORY OF HAWAII

## Map and Description with Petition No. 236

## Eloise Castle Marx : Petitioner

Being Royal Patent (Grant) No. 3653 to Mrs. Henry Brown; Lot 8, Nuuanu Valley Homestead Lots, Honolulu, Oahu.

Beginning at the southeast corner of Lot 8, at a galvanized pipe, at the corner of the stone wall, the co-ordinates of which point referred to Wyllie Trig. Station are 3618.73 feet north and 8148.56 feet east, and running by true azimuths :-

1. 131° 23' 1775.0 feet, along Lot 9, of the Nuuanu Homestead Lots, to the top of the ridge;
2. Thence along the top of the sharp well defined ridge, along Court of Land Registration Petition No. 188 Oahu Country Club, the direct azimuth and distance being 205° 15' 219.3 feet;
3. 311° 42' 1260.0 feet, along Lot 7, of the Nuuanu Homestead Lots, down pali, and along fence, to a galvanized pipe;
4. 311° 47' 581.2 feet, along Lot 7, along fence, to a galvanized pipe;
5. 41° 11' 137.4 feet, along the Old Nuuanu Road;
6. 46° 34' 62.6 " " " " " " , to the point of beginning.

Containing an Area of 8.58 acres.

Honolulu, August 1st 1912.

E. D. Baldwin.
Surveyor.

Baldwin & Alexander
Civil Engineers & Surveyors
405 Judd Bldg. Honolulu.

I hereby certify that this is a true and correct copy of Land Court Petition No. 236

Honolulu
Aug 15-1912.

C. T. Wright
Asst. Court Surveyor.

1 Wp.

3.0 SQ. FT.