236

MAP 2

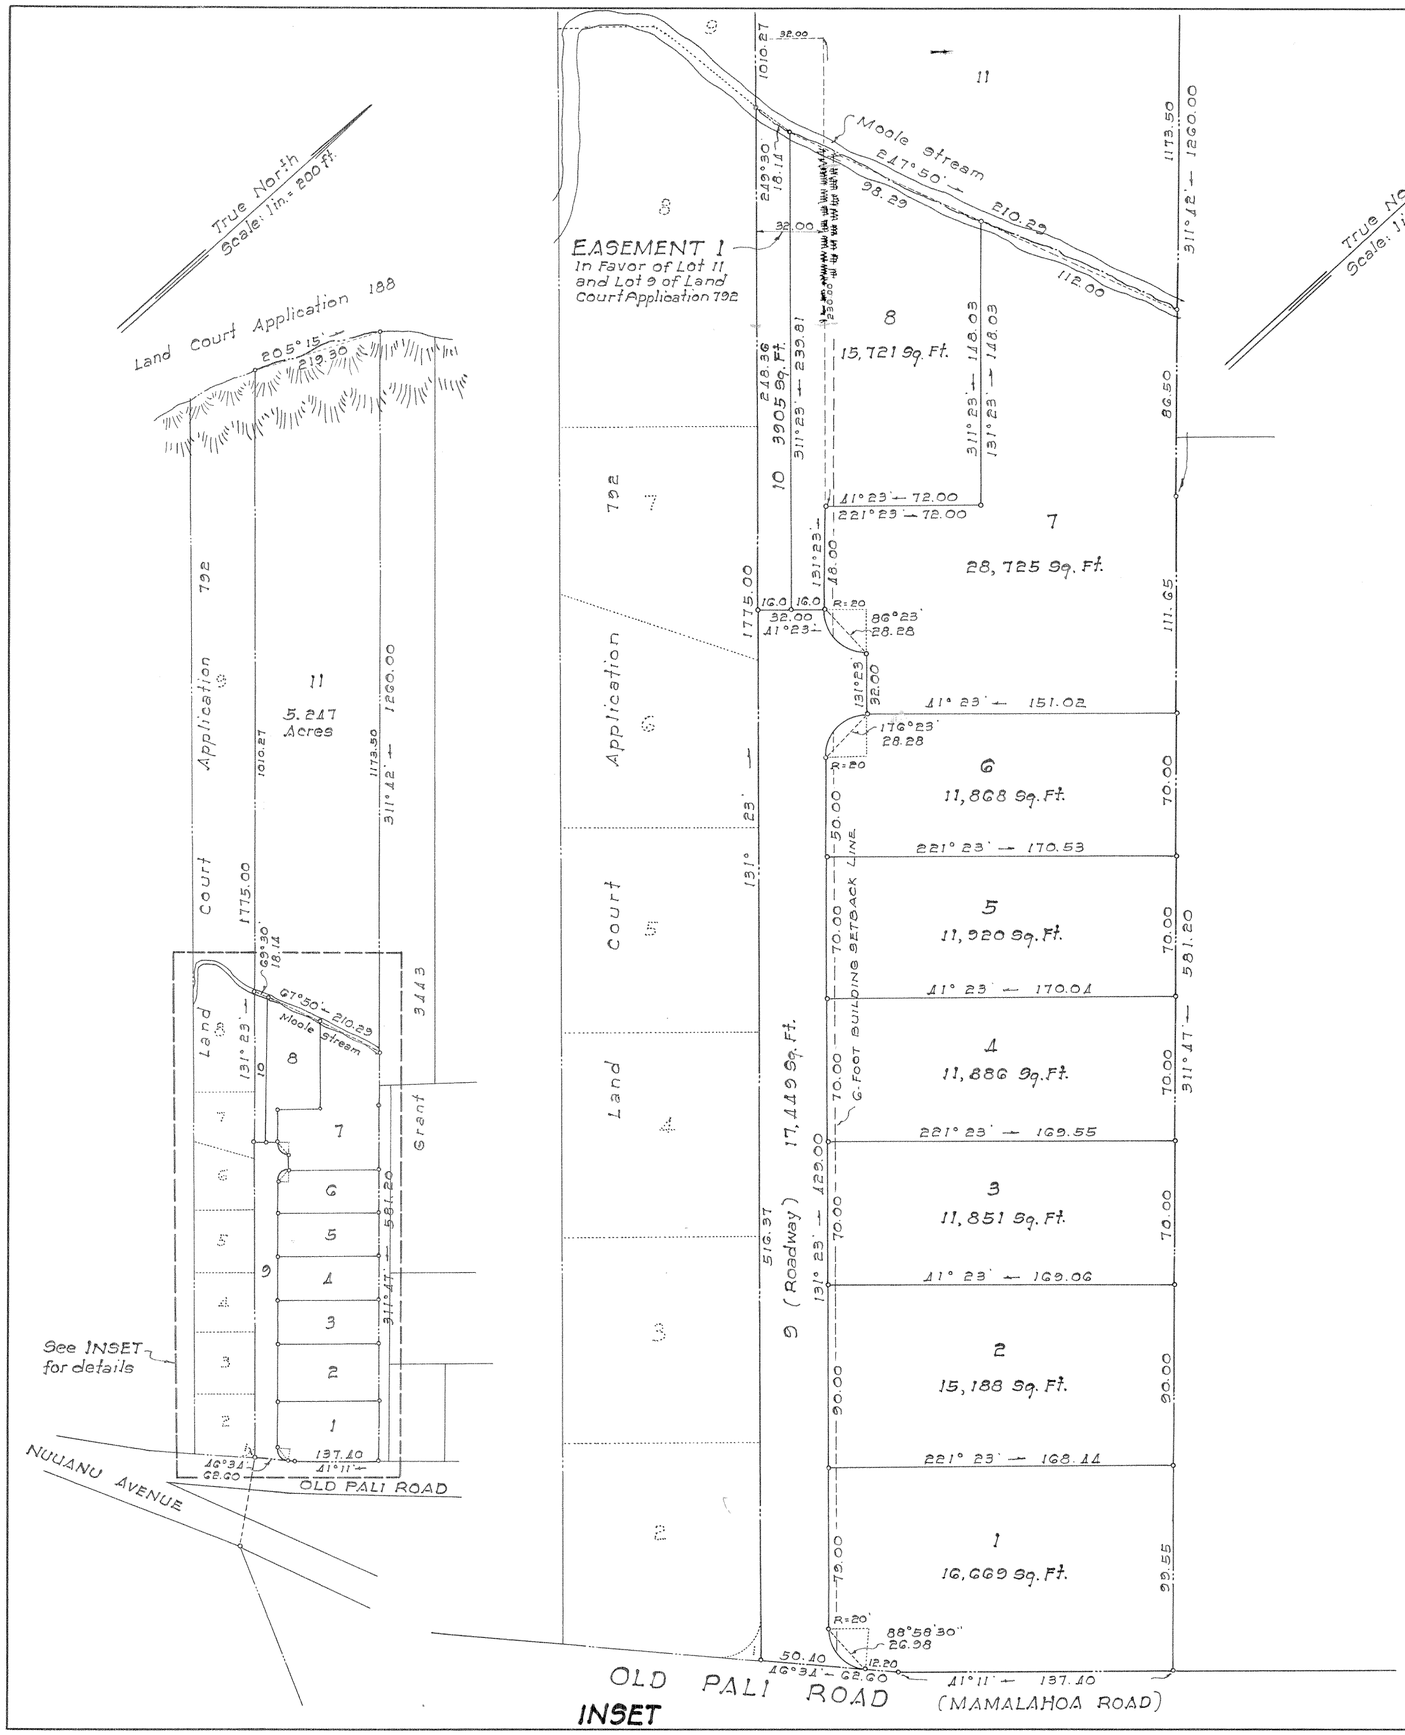

LAND COURT

TERRITORY OF HAWAII

LAND COURT APPLICATION 236

SUBDIVISION OF LAND COURT APPLICATION 236, AS SHOWN ON MAP 1

INTO LOTS 1 TO 11 (INCLUSIVE)

AND DESIGNATION OF EASEMENT "1" OVER AND ACROSS LOTS 8, 10, AND 11
AND CREATION OF 6-FOOT SETBACK LINE OVER AND ACROSS LOTS 1 TO 8 (INCLUSIVE)
AT NUUANU VALLEY, HONOLULU, OAHU, T.H.

34-9 Beretania Street
Honolulu, Oahu, T.H.
January 15, 1950

ERNEST K. H. PARK
REGISTERED LAND SURVEYOR
No. 503-S
HAWAII, U.S.A.

PARK & PARK
Engineers & Surveyors
BY: Ernest K. H. Park
Surveyor and Maker of Plan
Registered Certificate No. 503-S

OWNER : Benjamin Lodge Marx, Junior

OWNERS CERTIFICATE OF TITLE: 35,363

AUTHORIZED AND APPROVED BY ORDER OF THE
JUDGE OF THE LAND COURT DATED JANUARY 24, 1951.
BY ORDER OF THE COURT

REGISTRAR OF THE LAND COURT

Portion of Easement 1 and portion of the 6-foot Building Setback Line affecting Lot 8 have been cancelled by Order of the Judge of the Land Court dated May 7, 1976.

Honolulu, Hawaii
May 7, 1976

Kazutake Saiki
State Land Surveyor

Filed Jan 19, 1951
Registrar

Tax Map Key: 1-2-03:9

15" x 21" = 2.2 ft