MAP 6

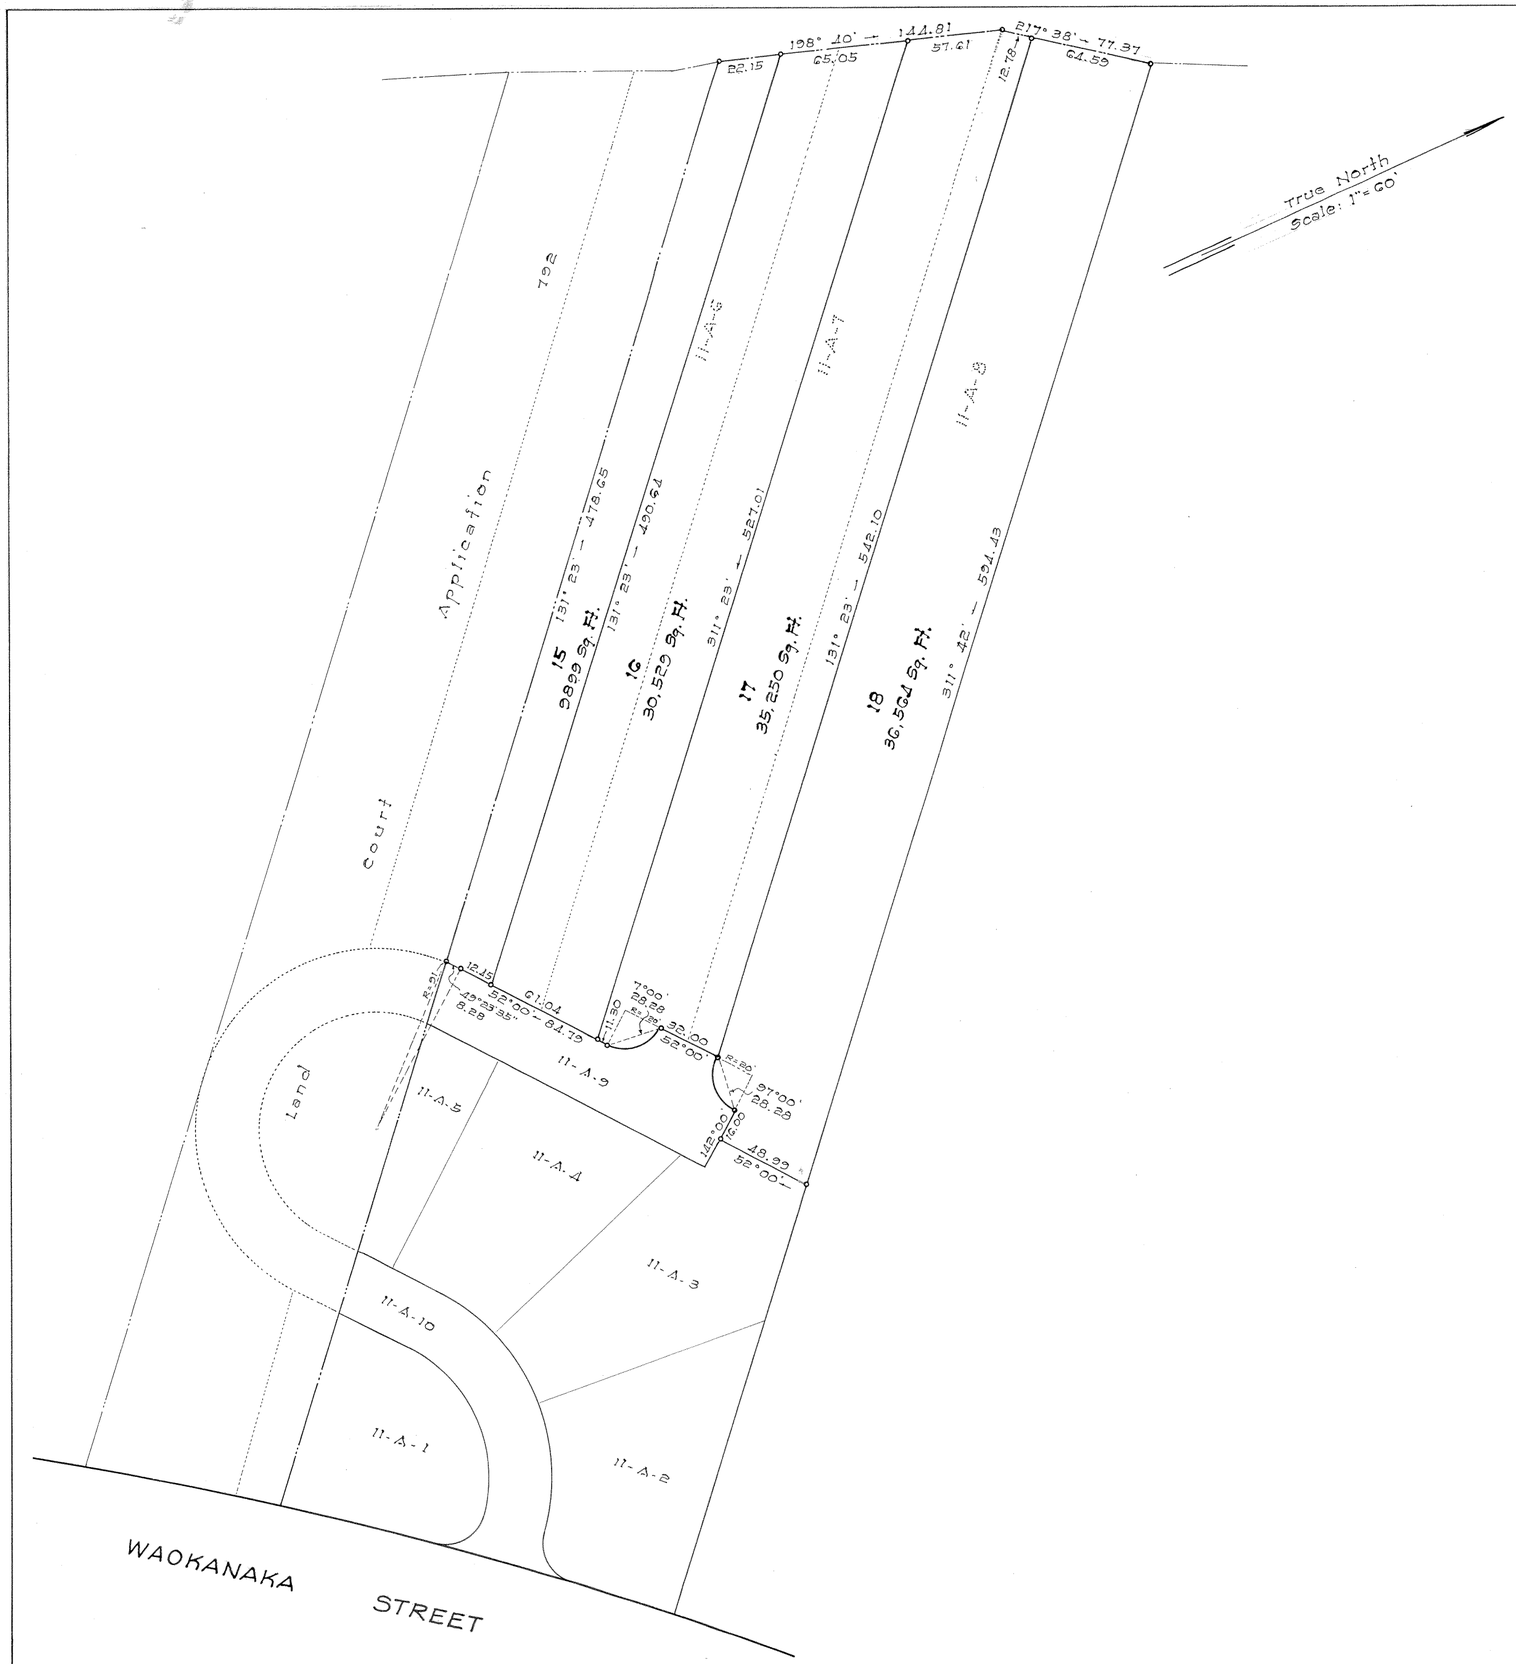


# LAND COURT

## STATE OF HAWAII

## LAND COURT APPLICATION 236

CONSOLIDATION OF LOTS 11-A-6, 11-A-7 AND 11-A-8
AS SHOWN ON MAP 5
AND RE-SUBDIVISION OF SAID CONSOLIDATION
INTO LOTS 15, 16, 17 AND 18
AT NUUANU VALLEY, HONOLULU, OAHU, HAWAII.

1109 Bethel Street,
Honolulu, Hawaii
March 14, 1960

ERNEST K. H. PARK
REGISTERED LAND SURVEYOR
No. 503-S
HAWAII, U.S.A.

ERNEST PARK & ASSOCIATES
Engineering & Surveying
BY: Ernest K H Park
Surveyor and Maker of Plan
Registered Certificate No. 503-S

OWNERS: Mitsuo Shimizu and Jeanette Katsuyo Shimizu

OWNERS' CERTIFICATES OF TITLE: 75092 and 79,147

AUTHORIZED AND APPROVED BY ORDER OF THE
JUDGE OF THE LAND COURT DATED: APRIL 5, 1960
BY ORDER OF THE COURT

Abraham W. Akana
Acct. REGISTRAR OF THE LAND COURT

Filed March 30, 1960
R. Mulholland Registrar

Tax Map Key: 1-9-03

15" x 21" = 2.2 ft