236

MAP 12

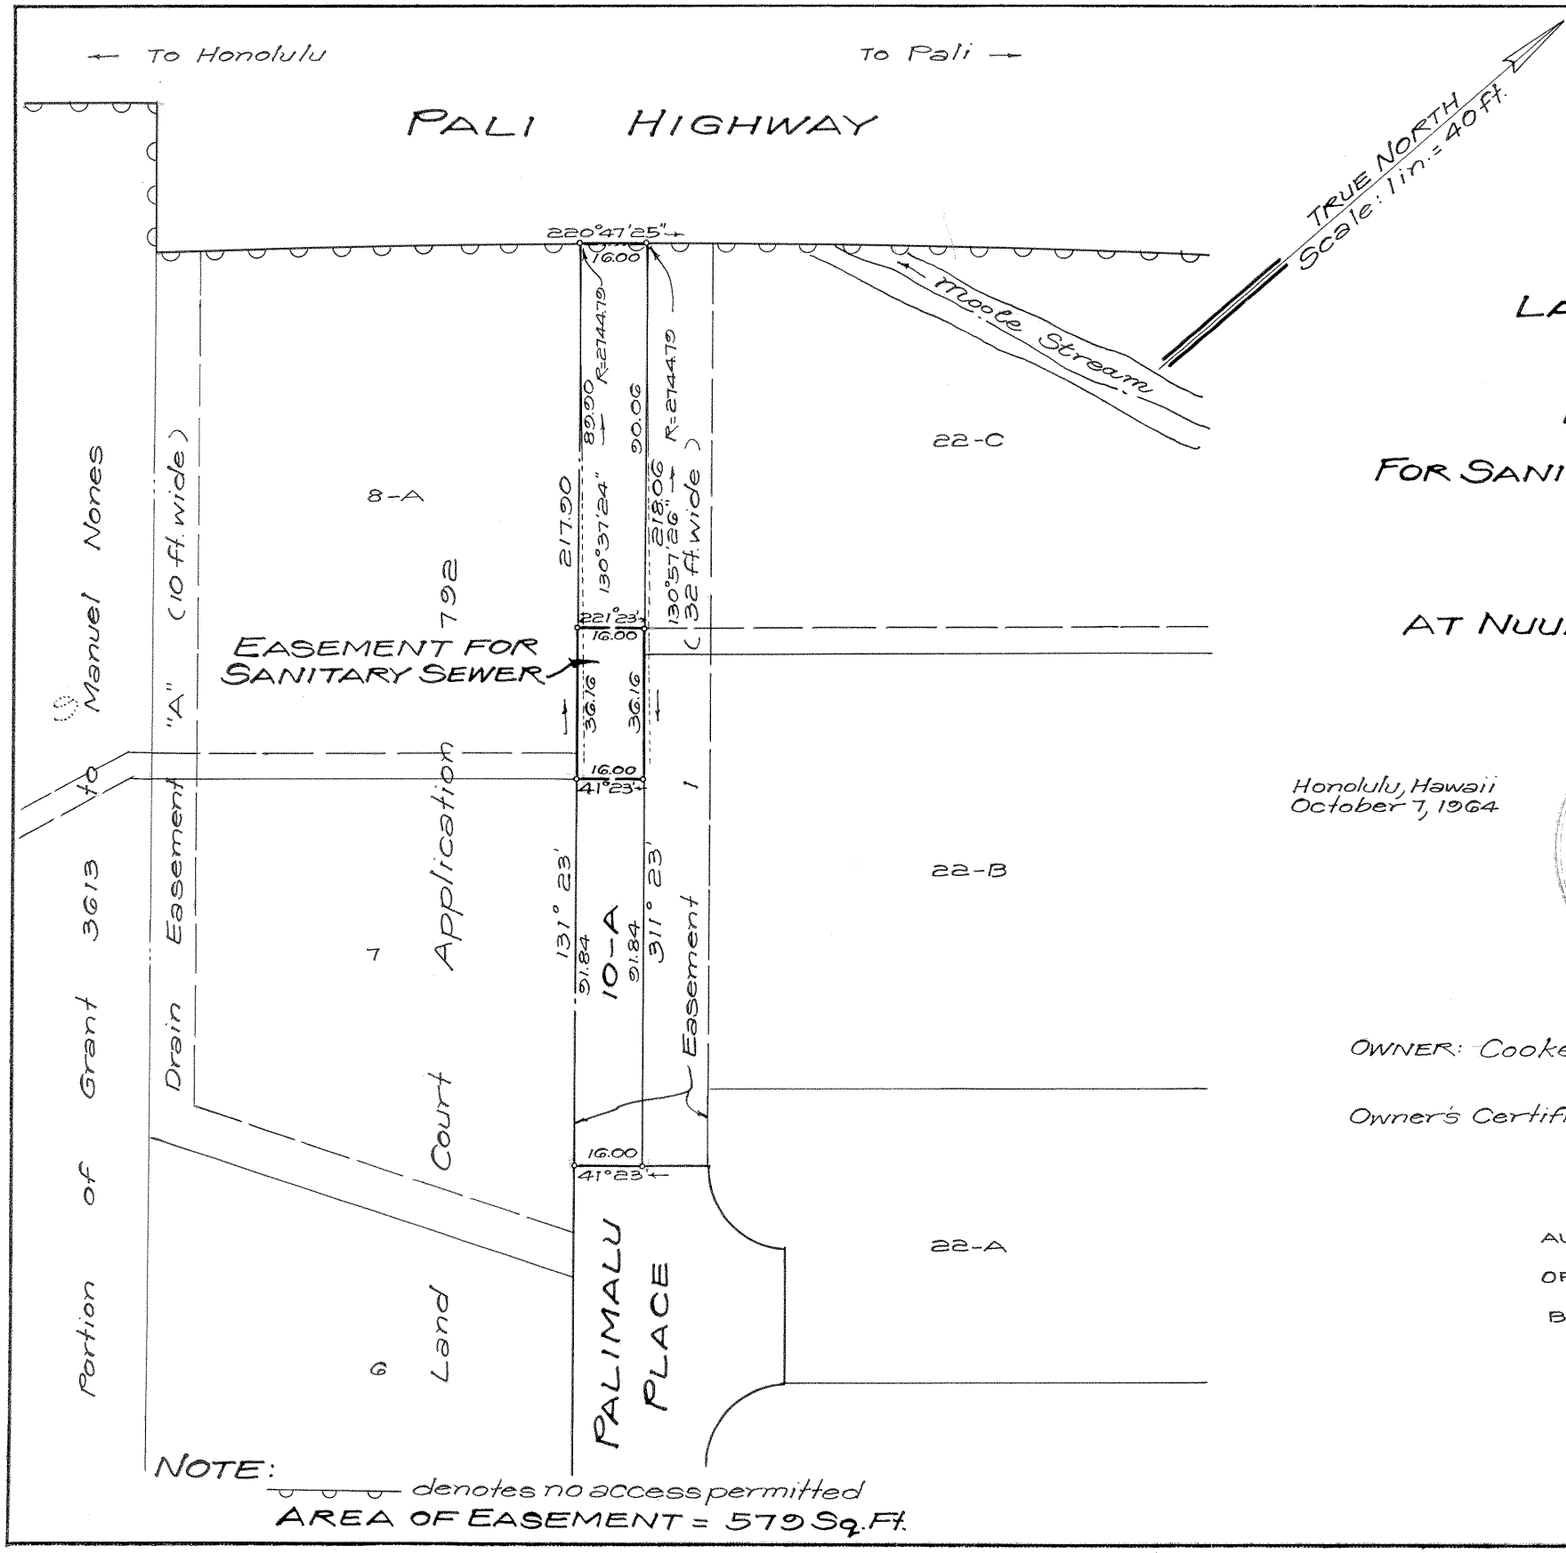

NOTE:
denotes no access permitted
AREA OF EASEMENT = 579 Sq. Ft.

LAND COURT
STATE OF HAWAII

LAND COURT APPLICATION 236

DELINEATION OF EASEMENT
FOR SANITARY SEWER OVER AND ACROSS LOT 10-A
AS SHOWN ON MAP 4

AT NUUANU VALLEY, HONOLULU, OAHU, HAWAII

Honolulu, Hawaii
October 7, 1964

TAKEO MORISATO
REGISTERED PROFESSIONAL SURVEYOR
No. 611
HAWAII, U.S.A.

DEPARTMENT OF PUBLIC WORKS
CITY AND COUNTY OF HONOLULU
DIVISION OF LAND SURVEY AND ACQUISITION

By: Takeo Morisato
Registered Professional Surveyor
Certificate Number 611-S

OWNER: Cooke Trust Company, Limited

Owner's Certificate of Title: 101,026

AUTHORIZED AND APPROVED BY ORDER OF THE JUDGE
OF THE LAND COURT DATED: NOVEMBER 23, 1966
BY ORDER OF THE COURT

Rudolph K. Esperida
REGISTRAR OF THE LAND COURT

Filed Oct. 28, 1966 Paul Coffman

TAX MAP KEY: 1-9-09-61

Parcel 87, I. D. No. 174
Nuuanu Valley Sewers, Section 4
(15-8-1-48)

10" x 15" = 1 SQ. FT.