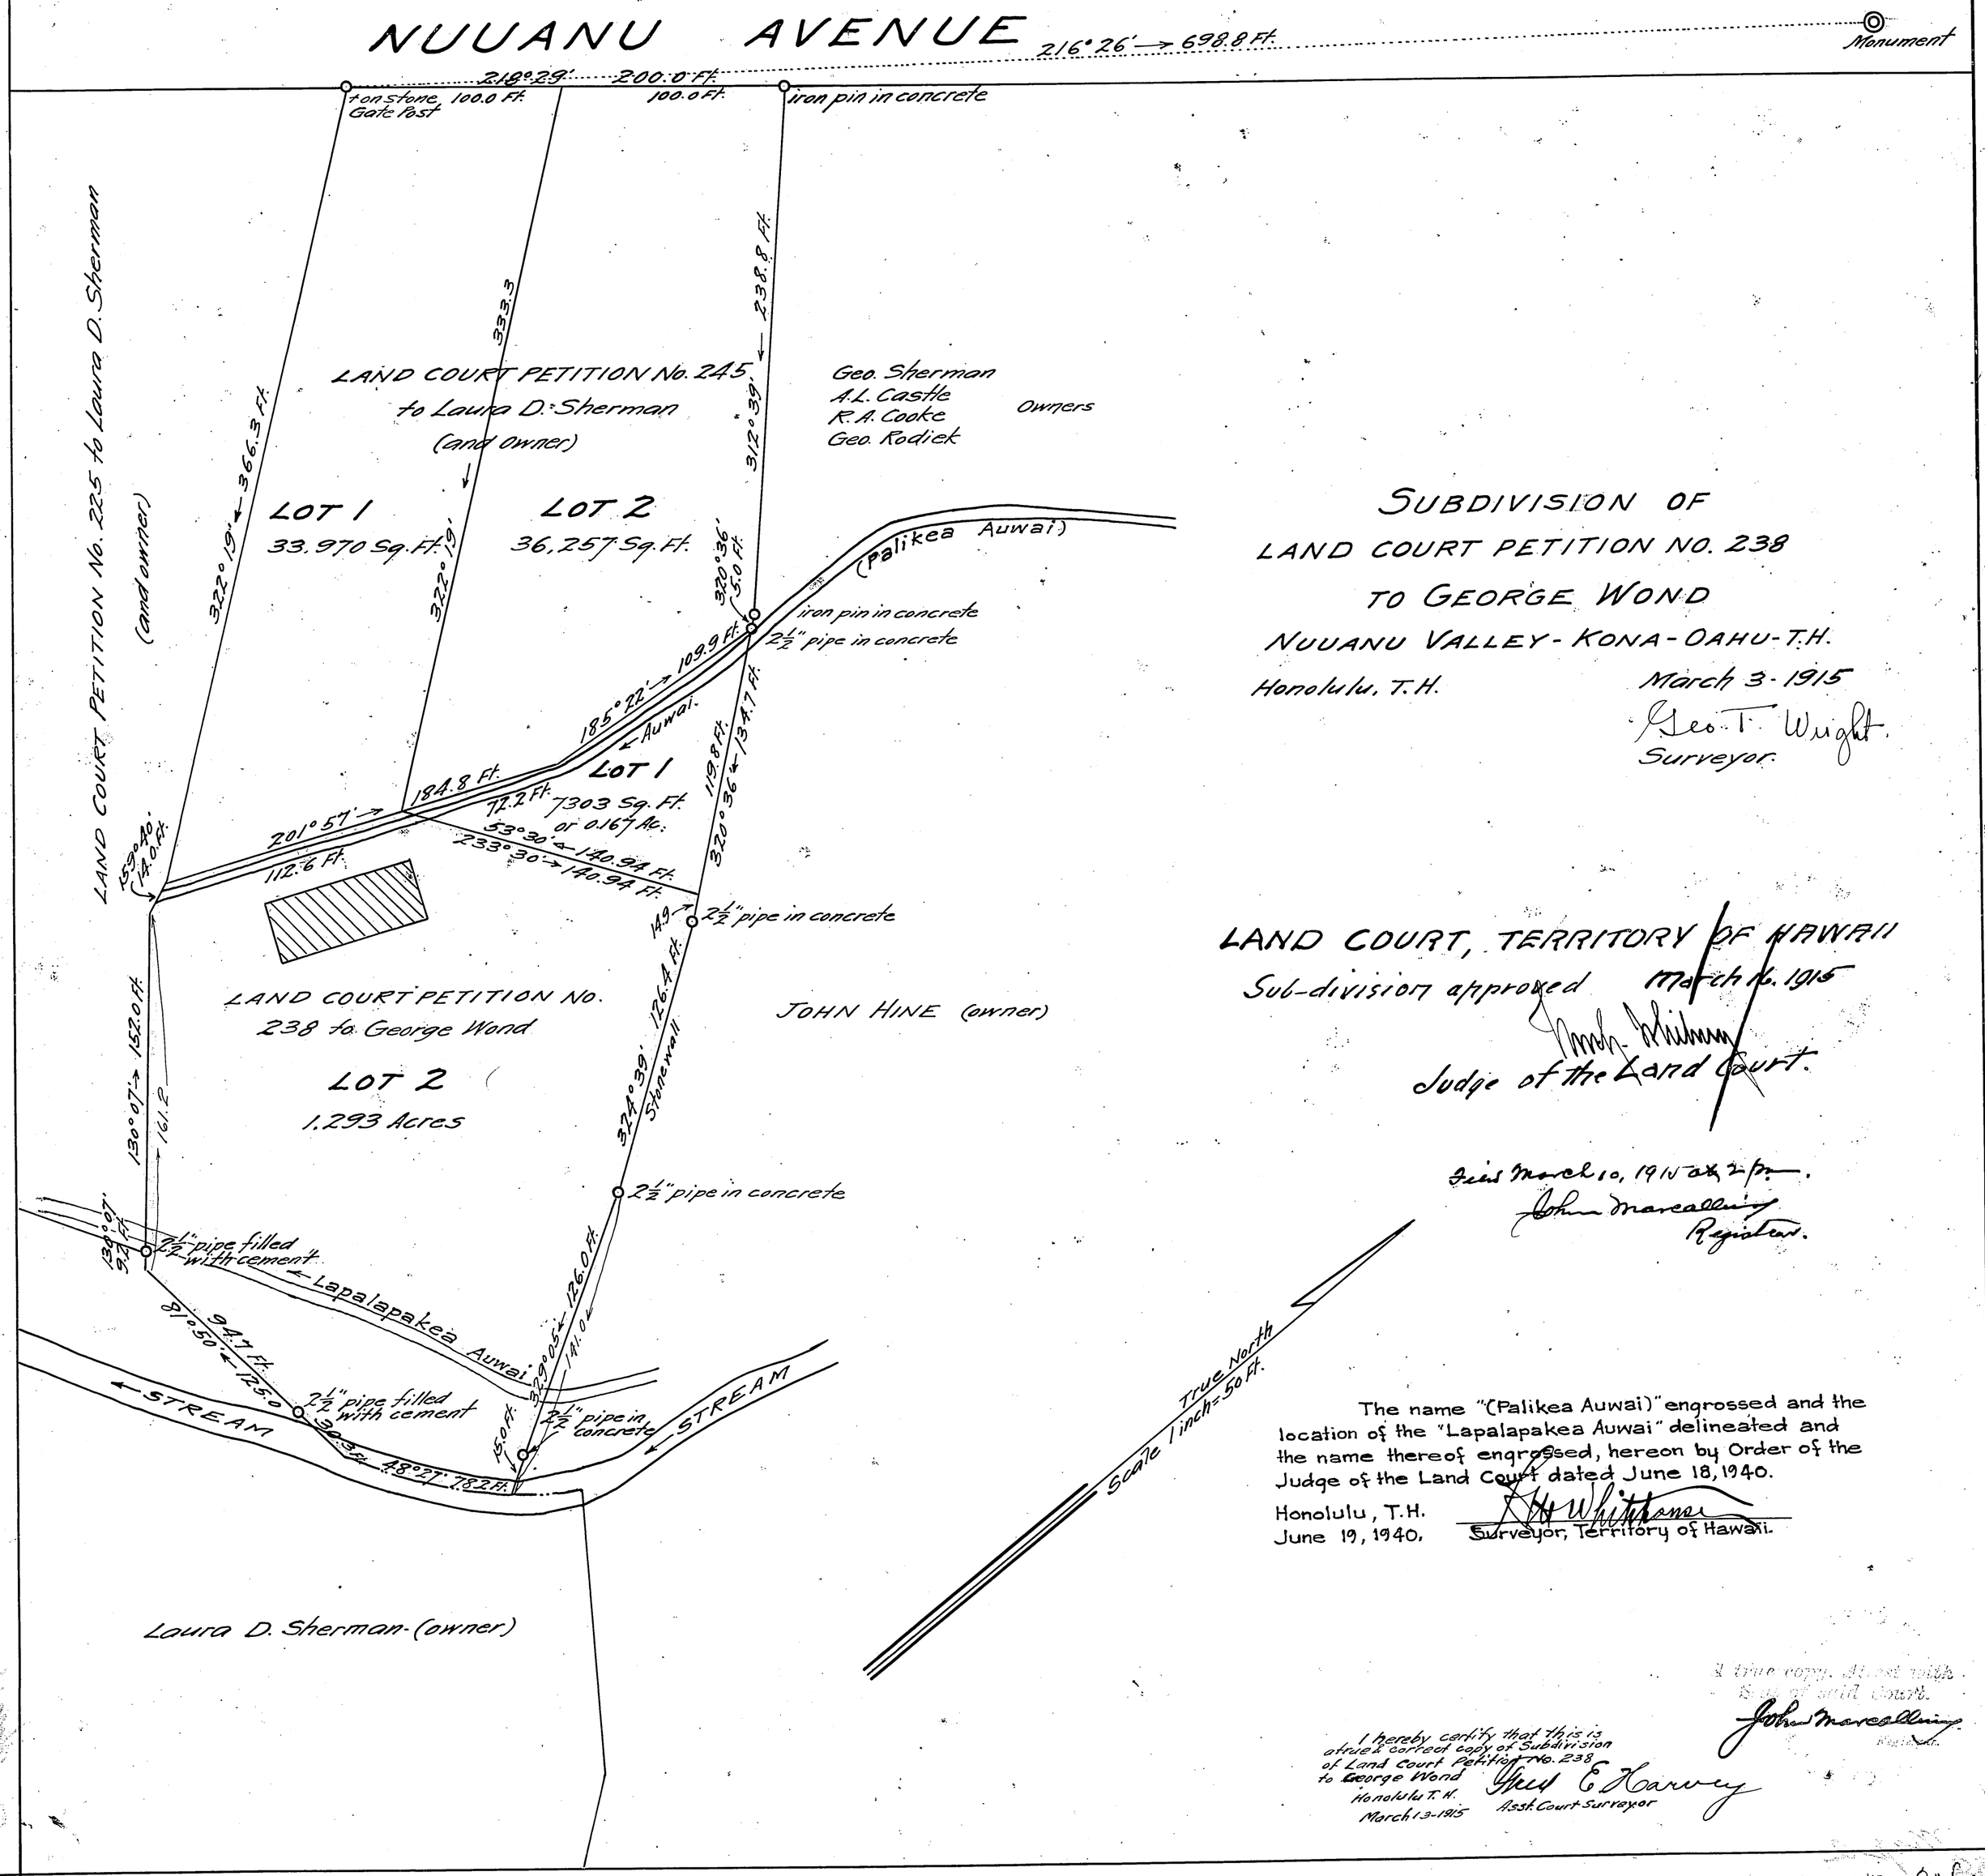

SUBDIVISION OF
LAND COURT PETITION NO. 238
TO GEORGE WOND
NUUANU VALLEY - KONA - OAHU - T.H.
Honolulu, T.H. March 3 - 1915
Geo. T. Wright
Surveyor.

LAND COURT, TERRITORY OF HAWAII
Sub-division approved March 16, 1915
Judge of the Land Court.

Filed March 10, 1915 at 2 p.m.
John Marcallino
Register.

The name "(Palikea Auwai)" engrossed and the location of the "Lapalapakea Auwai" delineated and the name thereof engrossed, hereon by Order of the Judge of the Land Court dated June 18, 1940.

Honolulu, T.H.
June 19, 1940.
Surveyor, Territory of Hawaii.

I hereby certify that this is a true & correct copy of Subdivision of Land Court Petition No. 238 to George Wond
Honolulu T.H.
March 13-1915
Asst. Court Surveyor

A true copy. Attest with Seal of said Court.
John Marcallino
Register.

1WP. 24