MAP 4

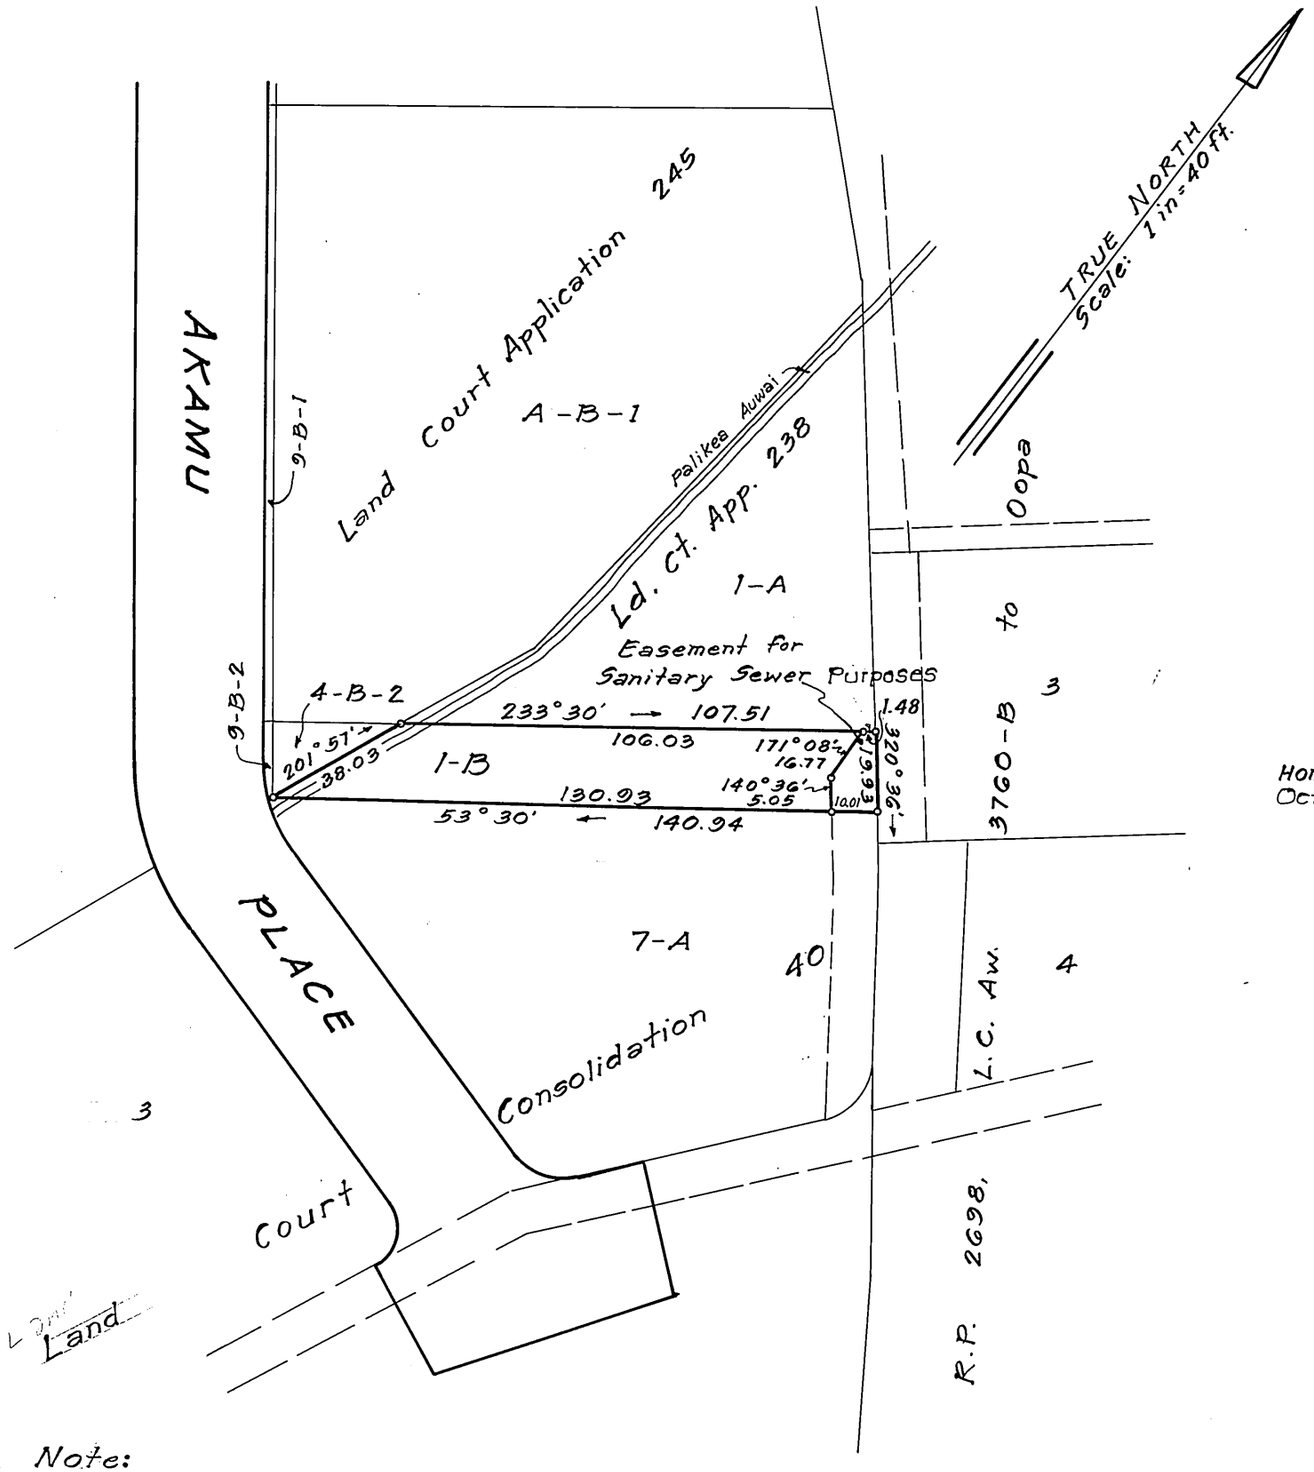

Note:
Area of Easement 136 Sq. Ft.

LAND COURT

STATE OF HAWAII

LAND COURT APPLICATION 238

DELINEATION OF EASEMENT
FOR SANITARY SEWER PURPOSES
OVER AND ACROSS LOT 1-B
AS SHOWN ON MAP 3

AT NUUANU VALLEY, HONOLULU, OAHU, HAWAII

Honolulu, Hawaii
October 31, 1962

TAKEO MORISATO
REGISTERED PROFESSIONAL SURVEYOR
No. 611
HAWAII, U.S.A.

DEPARTMENT OF PUBLIC WORKS
CITY AND COUNTY OF HONOLULU
DIVISION OF LAND SURVEY AND ACQUISITION

By: Takeo Morisato
Registered Professional Surveyor
Certificate Number 611-S

OWNERS: Henry Kiyoshi Yamasaki and Haruo Yamasaki

OWNERS' CERTIFICATE OF TITLE: 57,761

AUTHORIZED AND APPROVED BY ORDER OF THE JUDGE
OF THE LAND COURT DATED: APRIL 9, 1964
BY ORDER OF THE COURT

REGISTRAR OF THE LAND COURT

Filed March 17, 1964 Paul Cozloff

TAX MAP KEY: 2-2-31

Parcel 114
Nuuanu Valley Sewerage System - Section 1 I.D. No 43

10"x15" = 1.1 Sq. Ft.