241

MAP 1

I hereby certify that this is a true and correct copy of Petition 241
Honolulu, Oct 17-1912
Geo. F. Wright.
Asst. Court Surveyor.

The map and description hereon have been examined by me and found to be correct.
Honolulu, Oct. 16 1912
Arthur C. Alexander
Court Surveyor

August 28th 1912
P.
John Macaulay

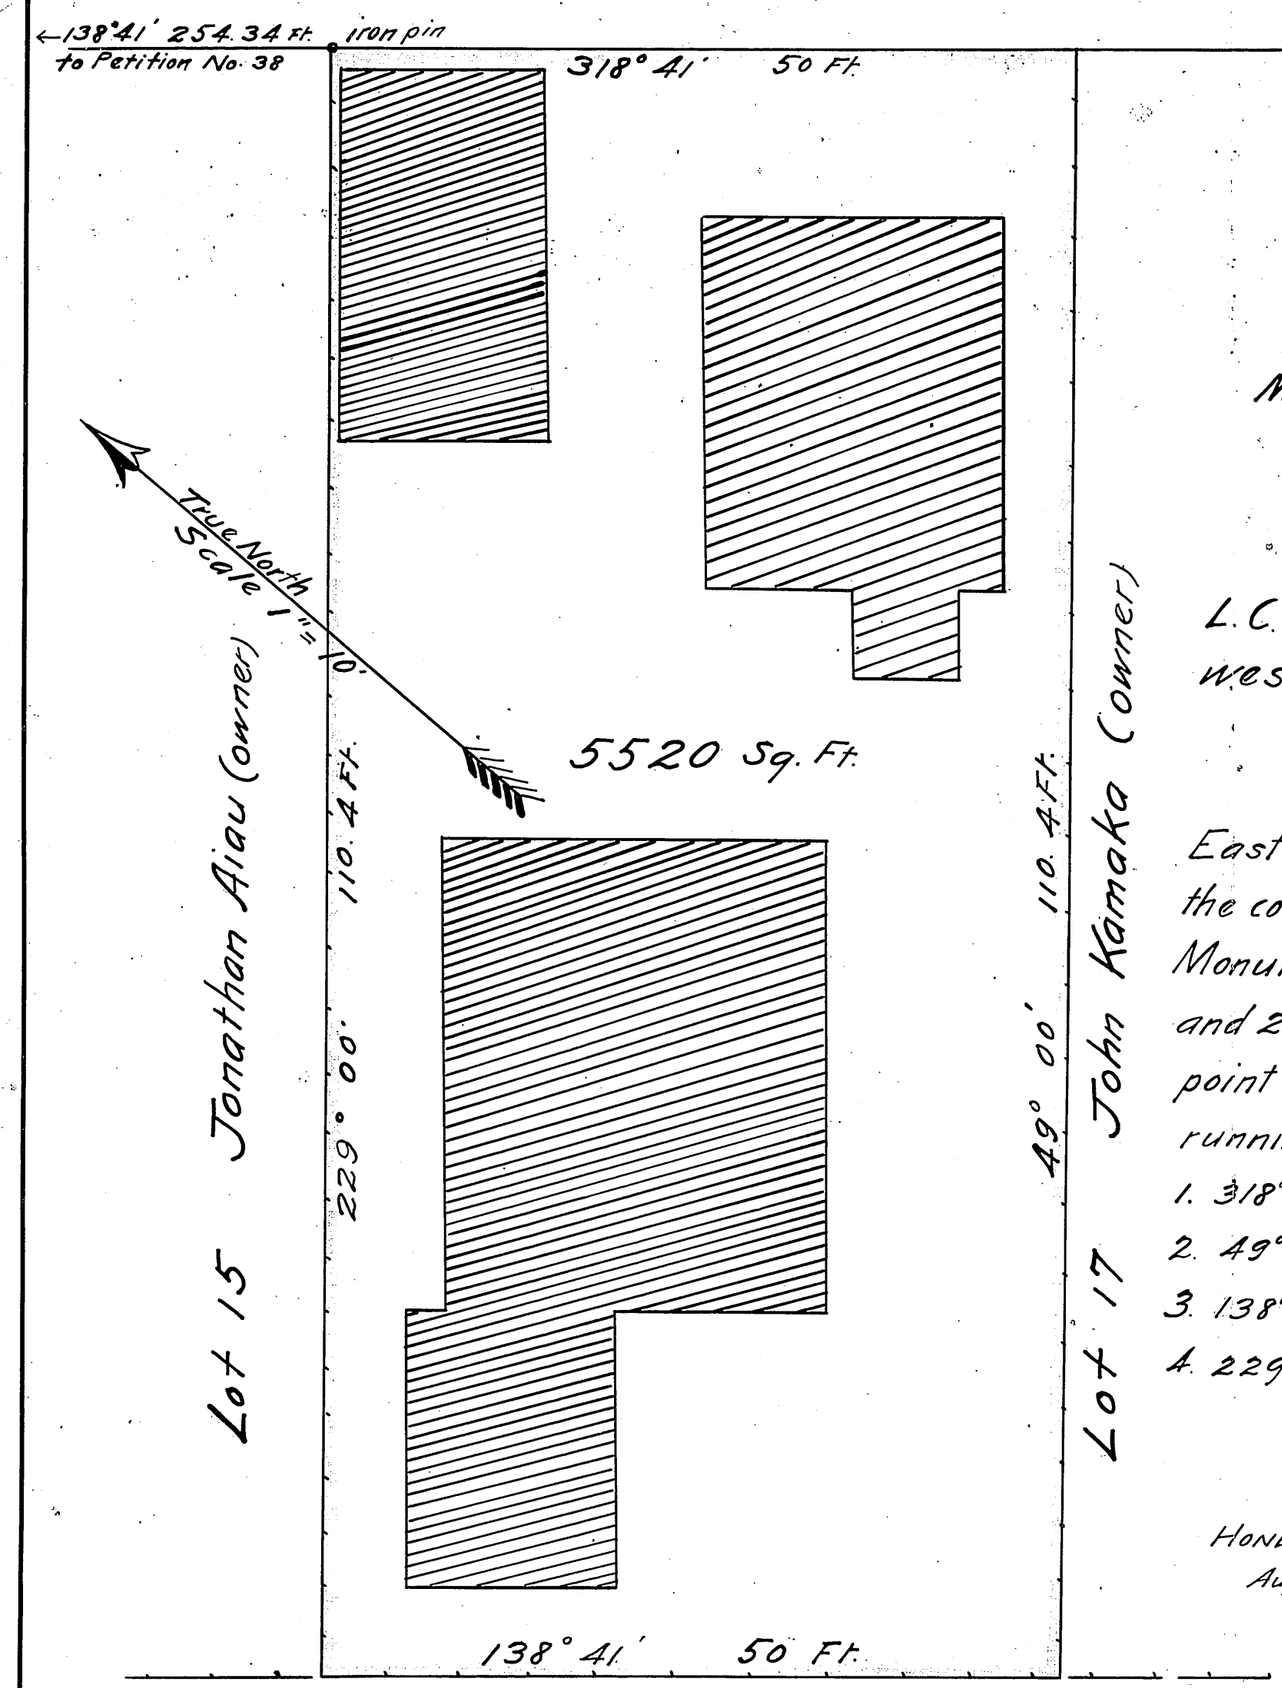

L. C. A. 8525 B. to J. A. Kauwa
T. K. Lalakea (owner) Hilo, Hawaii

TERRITORY OF HAWAII
COURT OF LAND REGISTRATION.
Map and Description with Petition No. 241
Wong Fun — Petitioner

Being Lot 16 of the Kaliu Tract; being portions of L.C.A.'s 1118 to Puhi and 1143 to Waiamau; on the South-west side of Kuakini Street, Honolulu, Kona, Oahu, T.H.

Beginning at an iron pin, at the North corner of this lot and the East corner of Lot 15, on the South-west side of Kuakini Street, the co-ordinates of said point referred to a Gov't. Survey Street Monument in Liliha Street near Dayton's being 972.24 ft. South and 26.32 ft. West and the true azimuth and distance to the initial point of Land Court Petition No. 38 being 138°41' 254.34 ft. and running by true azimuths:-

1. 318° 41' 50.0 ft. along the Southwest side of Kuakini Street.
2. 49°00' 110.4 ft. along fence along Lot 17.
3. 138°41' 50.0 ft. along fence.
4. 229°00' 110.4 ft. along fence along Lot 15 to the point of beginning and containing an area of 5520 Sq. Ft.

Geo. F. Wright.
Surveyor.

HONLULU
Aug. 14-1912

Wong Fun + her mark

Witness to mark of Wong Fun :- E. C. Peters.