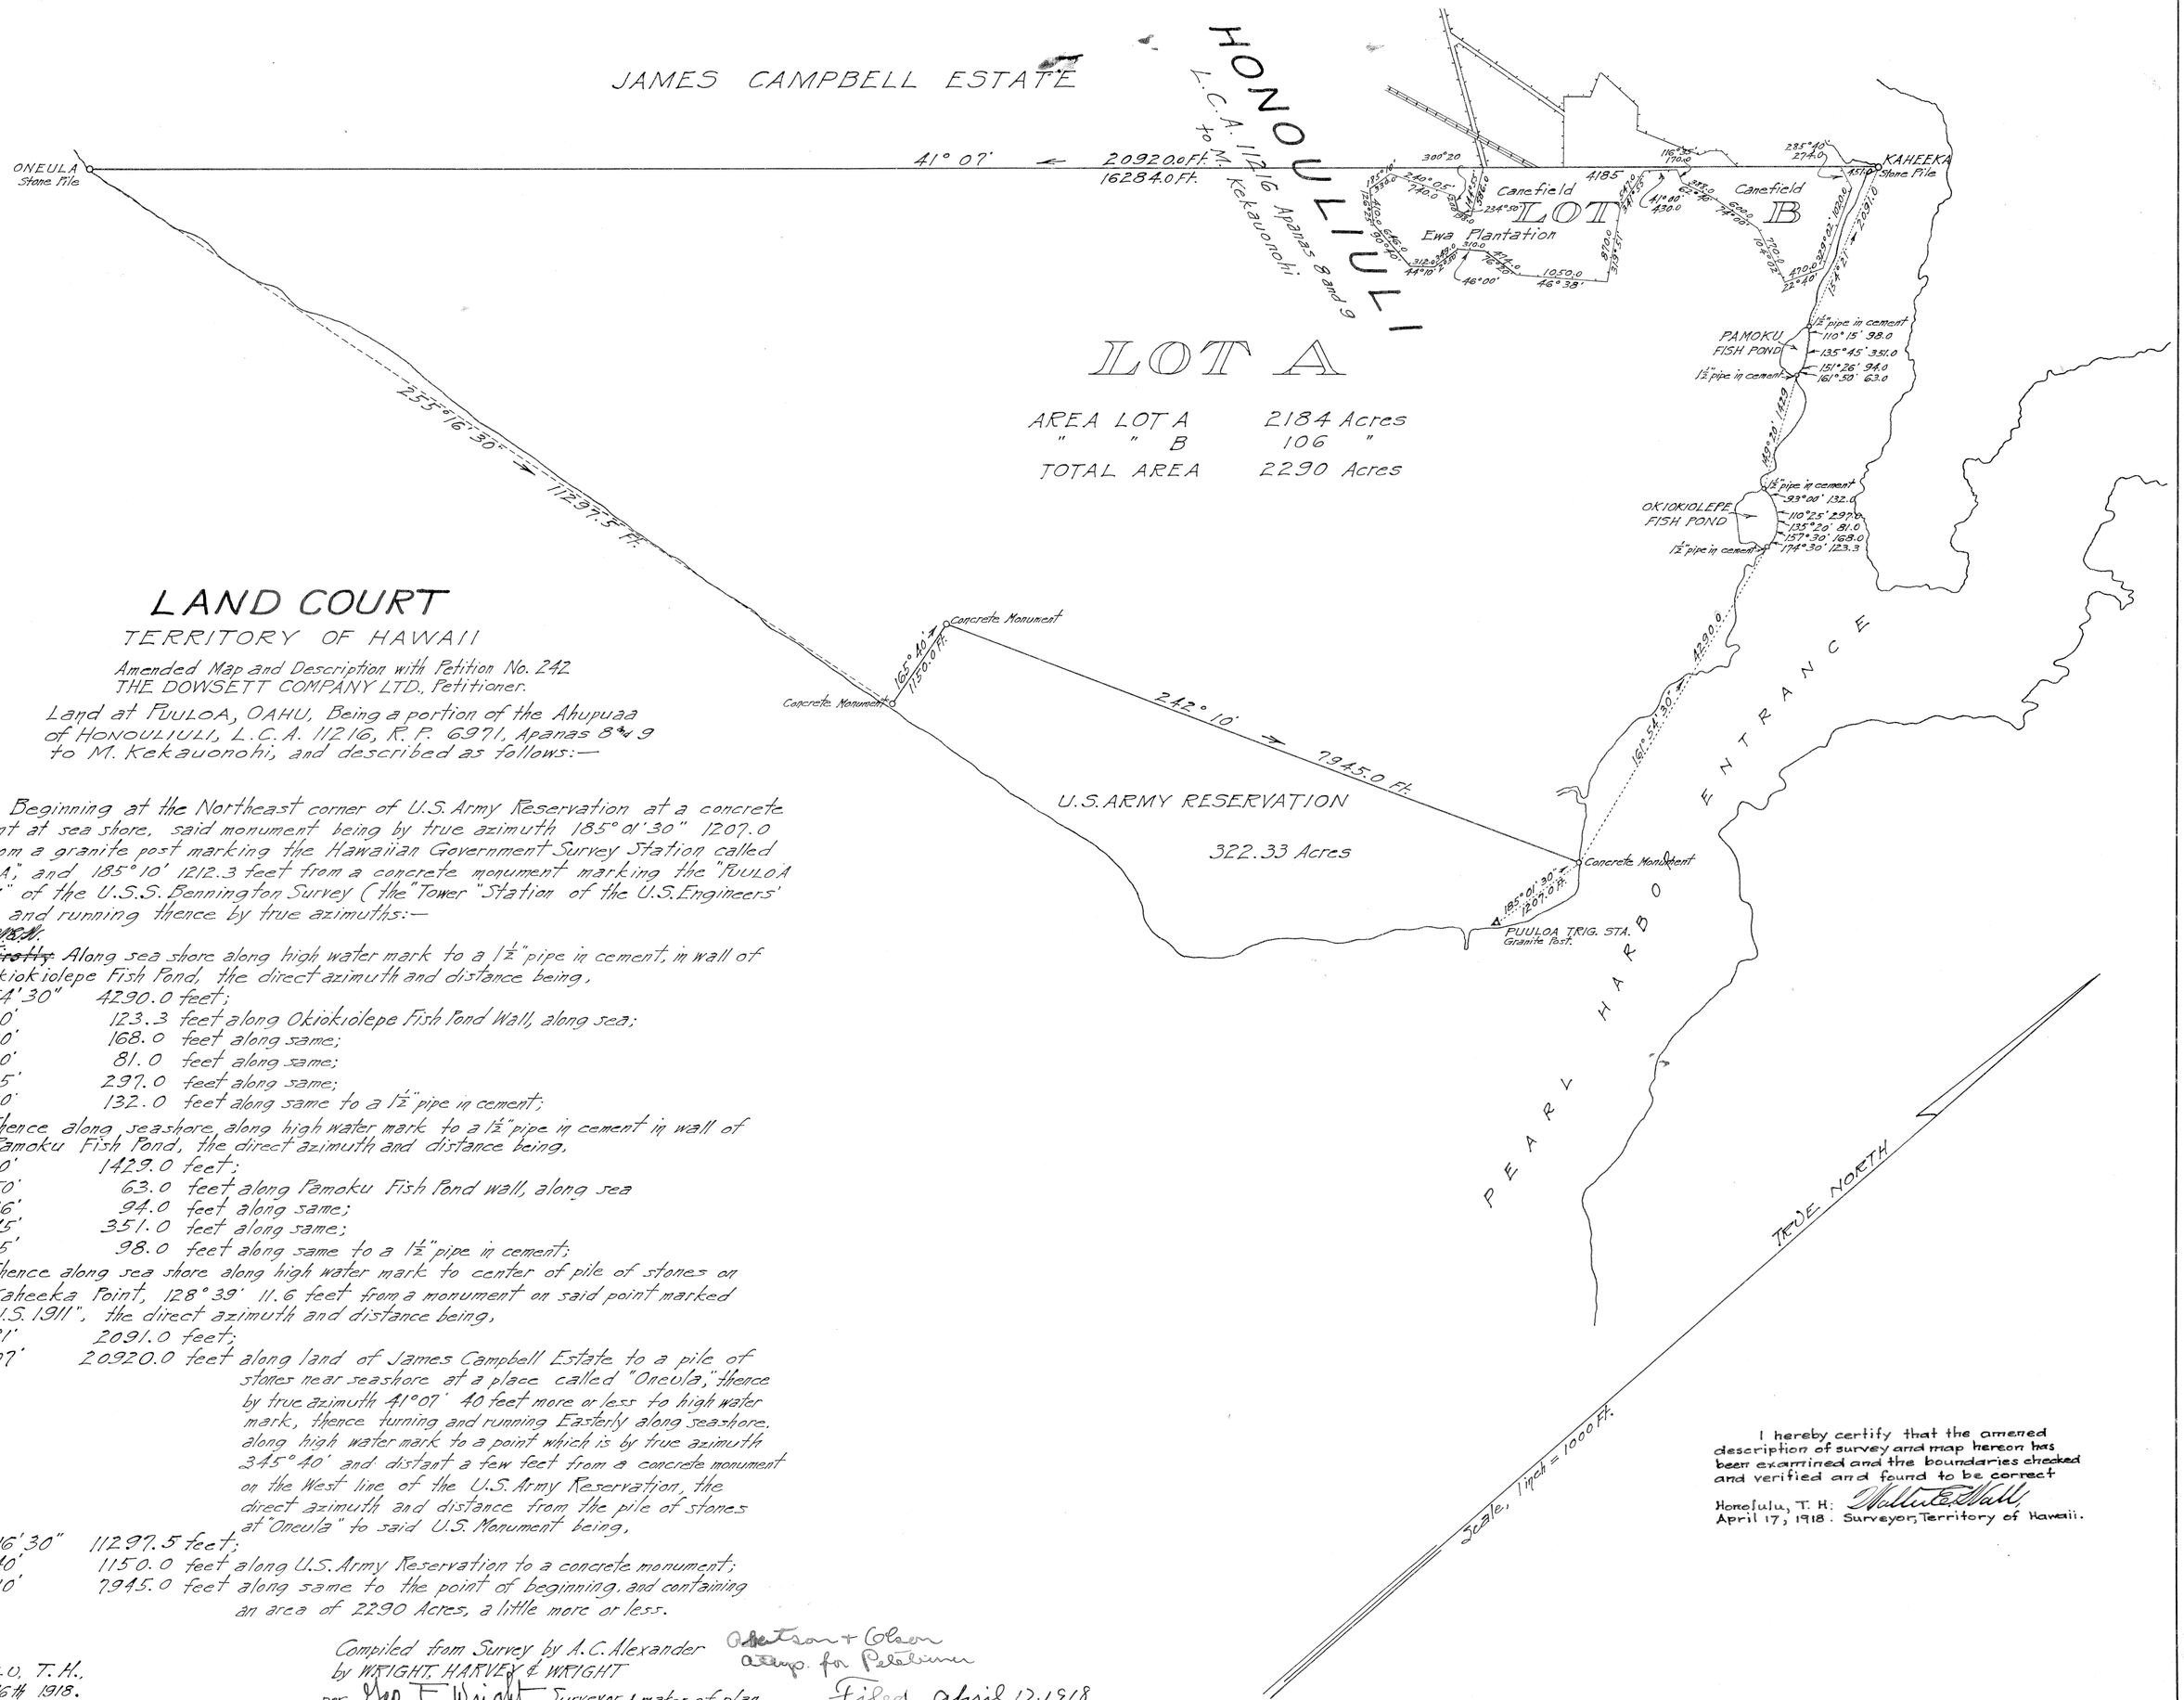

LAND COURT

TERRITORY OF HAWAII

Amended Map and Description with Petition No. 242
THE DOWSETT COMPANY LTD., Petitioner.

Land at PUULOA, OAHU, Being a portion of the Ahupuaa of HONOULIULI, L.C.A. 11216, R.P. 6971, Apanas 8 and 9 to M. Kekauonohi, and described as follows:—

Beginning at the Northeast corner of U.S. Army Reservation at a concrete monument at sea shore, said monument being by true azimuth 185° 01' 30" 1207.0 feet from a granite post marking the Hawaiian Government Survey Station called "PUULOA," and 185° 10' 1212.3 feet from a concrete monument marking the "PUULOA STATION" of the U.S.S. Bennington Survey (the "Tower" Station of the U.S. Engineers' Survey), and running thence by true azimuths:—

1:- ~~Firstly~~ N.E.N. Along sea shore along high water mark to a 1½" pipe in cement, in wall of Okiokiolepe Fish Pond, the direct azimuth and distance being,
1.- 161° 54' 30" 4290.0 feet;
2.- 174° 30' 123.3 feet along Okiokiolepe Fish Pond Wall, along sea;
3.- 157° 30' 168.0 feet along same;
4.- 135° 20' 81.0 feet along same;
5.- 110° 25' 297.0 feet along same;
6.- 93° 00' 132.0 feet along same to a 1½" pipe in cement;
Thence along seashore along high water mark to a 1½" pipe in cement in wall of Pamoku Fish Pond, the direct azimuth and distance being,
7.- 149° 20' 1429.0 feet;
8.- 161° 50' 63.0 feet along Pamoku Fish Pond wall, along sea
9.- 151° 26' 94.0 feet along same;
10.- 135° 45' 351.0 feet along same;
11.- 110° 15' 98.0 feet along same to a 1½" pipe in cement;
Thence along sea shore along high water mark to center of pile of stones on Kaheeka Point, 128° 39' 11.6 feet from a monument on said point marked "U.S. 1911", the direct azimuth and distance being,
12. 154° 21' 2091.0 feet;
13.- 41° 07' 20920.0 feet along land of James Campbell Estate to a pile of stones near seashore at a place called "Oneula," thence by true azimuth 41° 07' 40 feet more or less to high water mark, thence turning and running Easterly along seashore, along high water mark to a point which is by true azimuth 345° 40' and distant a few feet from a concrete monument on the West line of the U.S. Army Reservation, the direct azimuth and distance from the pile of stones at "Oneula" to said U.S. Monument being,
14.- 255° 16' 30" 11297.5 feet;
15.- 165° 40' 1150.0 feet along U.S. Army Reservation to a concrete monument;
16.- 242° 10' 7945.0 feet along same to the point of beginning, and containing an area of 2290 Acres, a little more or less.

HONOLULU, T.H.,
April 16th 1918.

Compiled from Survey by A.C. Alexander
by WRIGHT, HARVEY & WRIGHT
per: Geo. F. Wright Surveyor & maker of plan.

Anderson + Olson
attys. for Petitioner

Filed April 17, 1918
A. Hogan Registrar, Land Court

I hereby certify that the amened description of survey and map hereon has been examined and the boundaries checked and verified and found to be correct

Honolulu, T. H: Walter E. Wall
April 17, 1918. Surveyor, Territory of Hawaii.

394