The Dowsett Company Ltd.
by A. C. Dowsett,
Its President

And David A. Dowsett
Its Treasurer

Honolulu T.H.
Jan. 21st, 1920.

THE DOWSETT CO. LTD. INCORPORATED JAN. 12, 1900 HONOLULU T.H.

I hereby certify that the map hereon being a subdivision of Lot A-2 of amended Land Court Petition No. 242, has been examined and verified and found to be correct

Honolulu, T.H.
January 29, 1920.

Walter E. Wall,
Surveyor, Territory of Hawaii.

I hereby certify this to be a true and correct copy of map filed in the Land Court as subdivision of Lot No. A-2 of amended Petition No. 242.

Honolulu, T.H.
January 29, 1920.

Walter E. Wall,
Surveyor, Territory of Hawaii.

SUBDIVISION OF A PORTION OF LOT A-2 OF THE SUBDIVISION OF LOT A OF THE SUBDIVISION OF LAND COURT PETITION NO. 242 Amended.

PUULOA, OAHU, T.H.

Scale, 1 inch = 500 feet

WRIGHT, HARVEY & WRIGHT.

By Geo. F. Wright
Surveyor & maker of plan,
855 Kaahumanu St.,

Honolulu, T.H.,
January 20th. 1920.

Approved Jan. 30. 1920
J. T. DeBolt
Judge of the Land Court

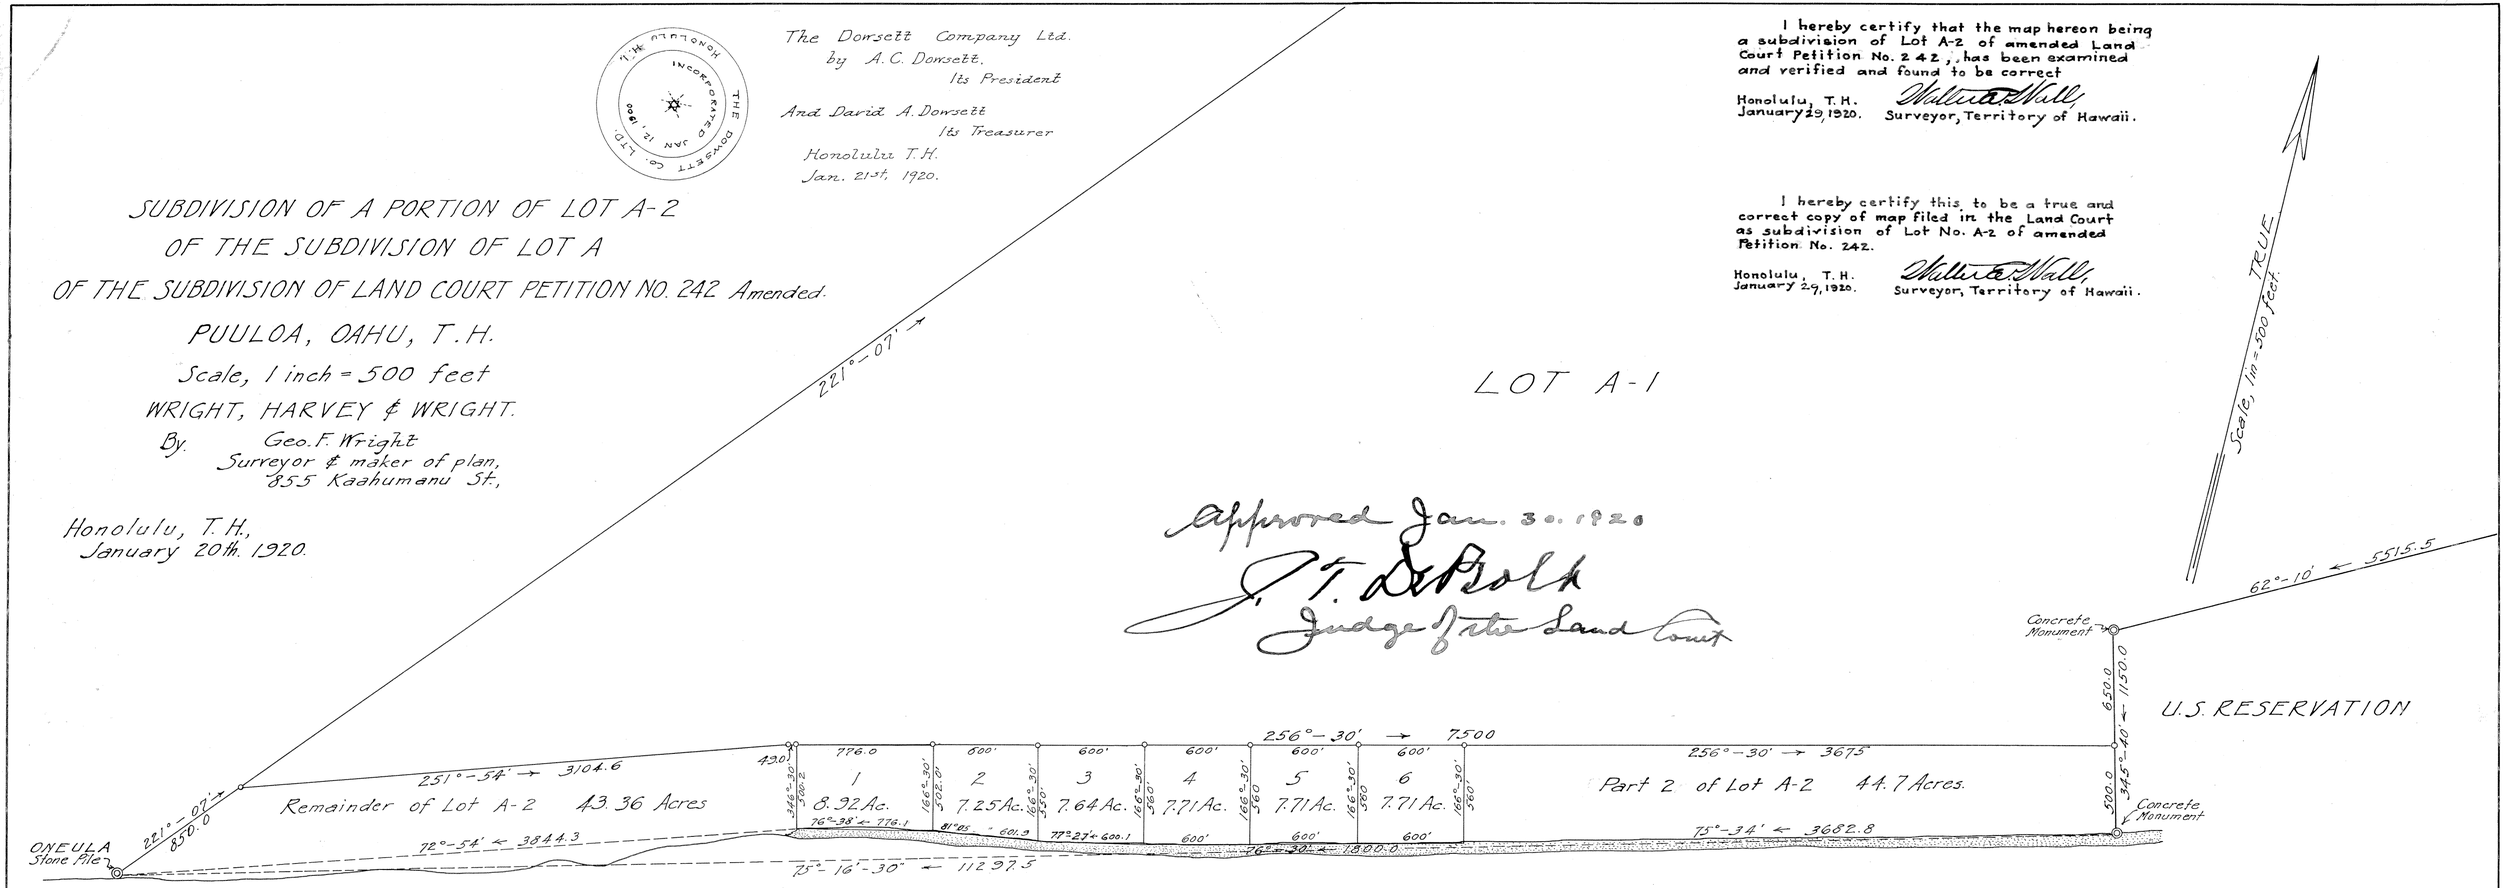

Land Court.
Filed Jan. 22, 1920
A. V. Hogan
Registrar

Subdiv. ~~242~~ 242 Lot A. 2
JL — 1/23/20