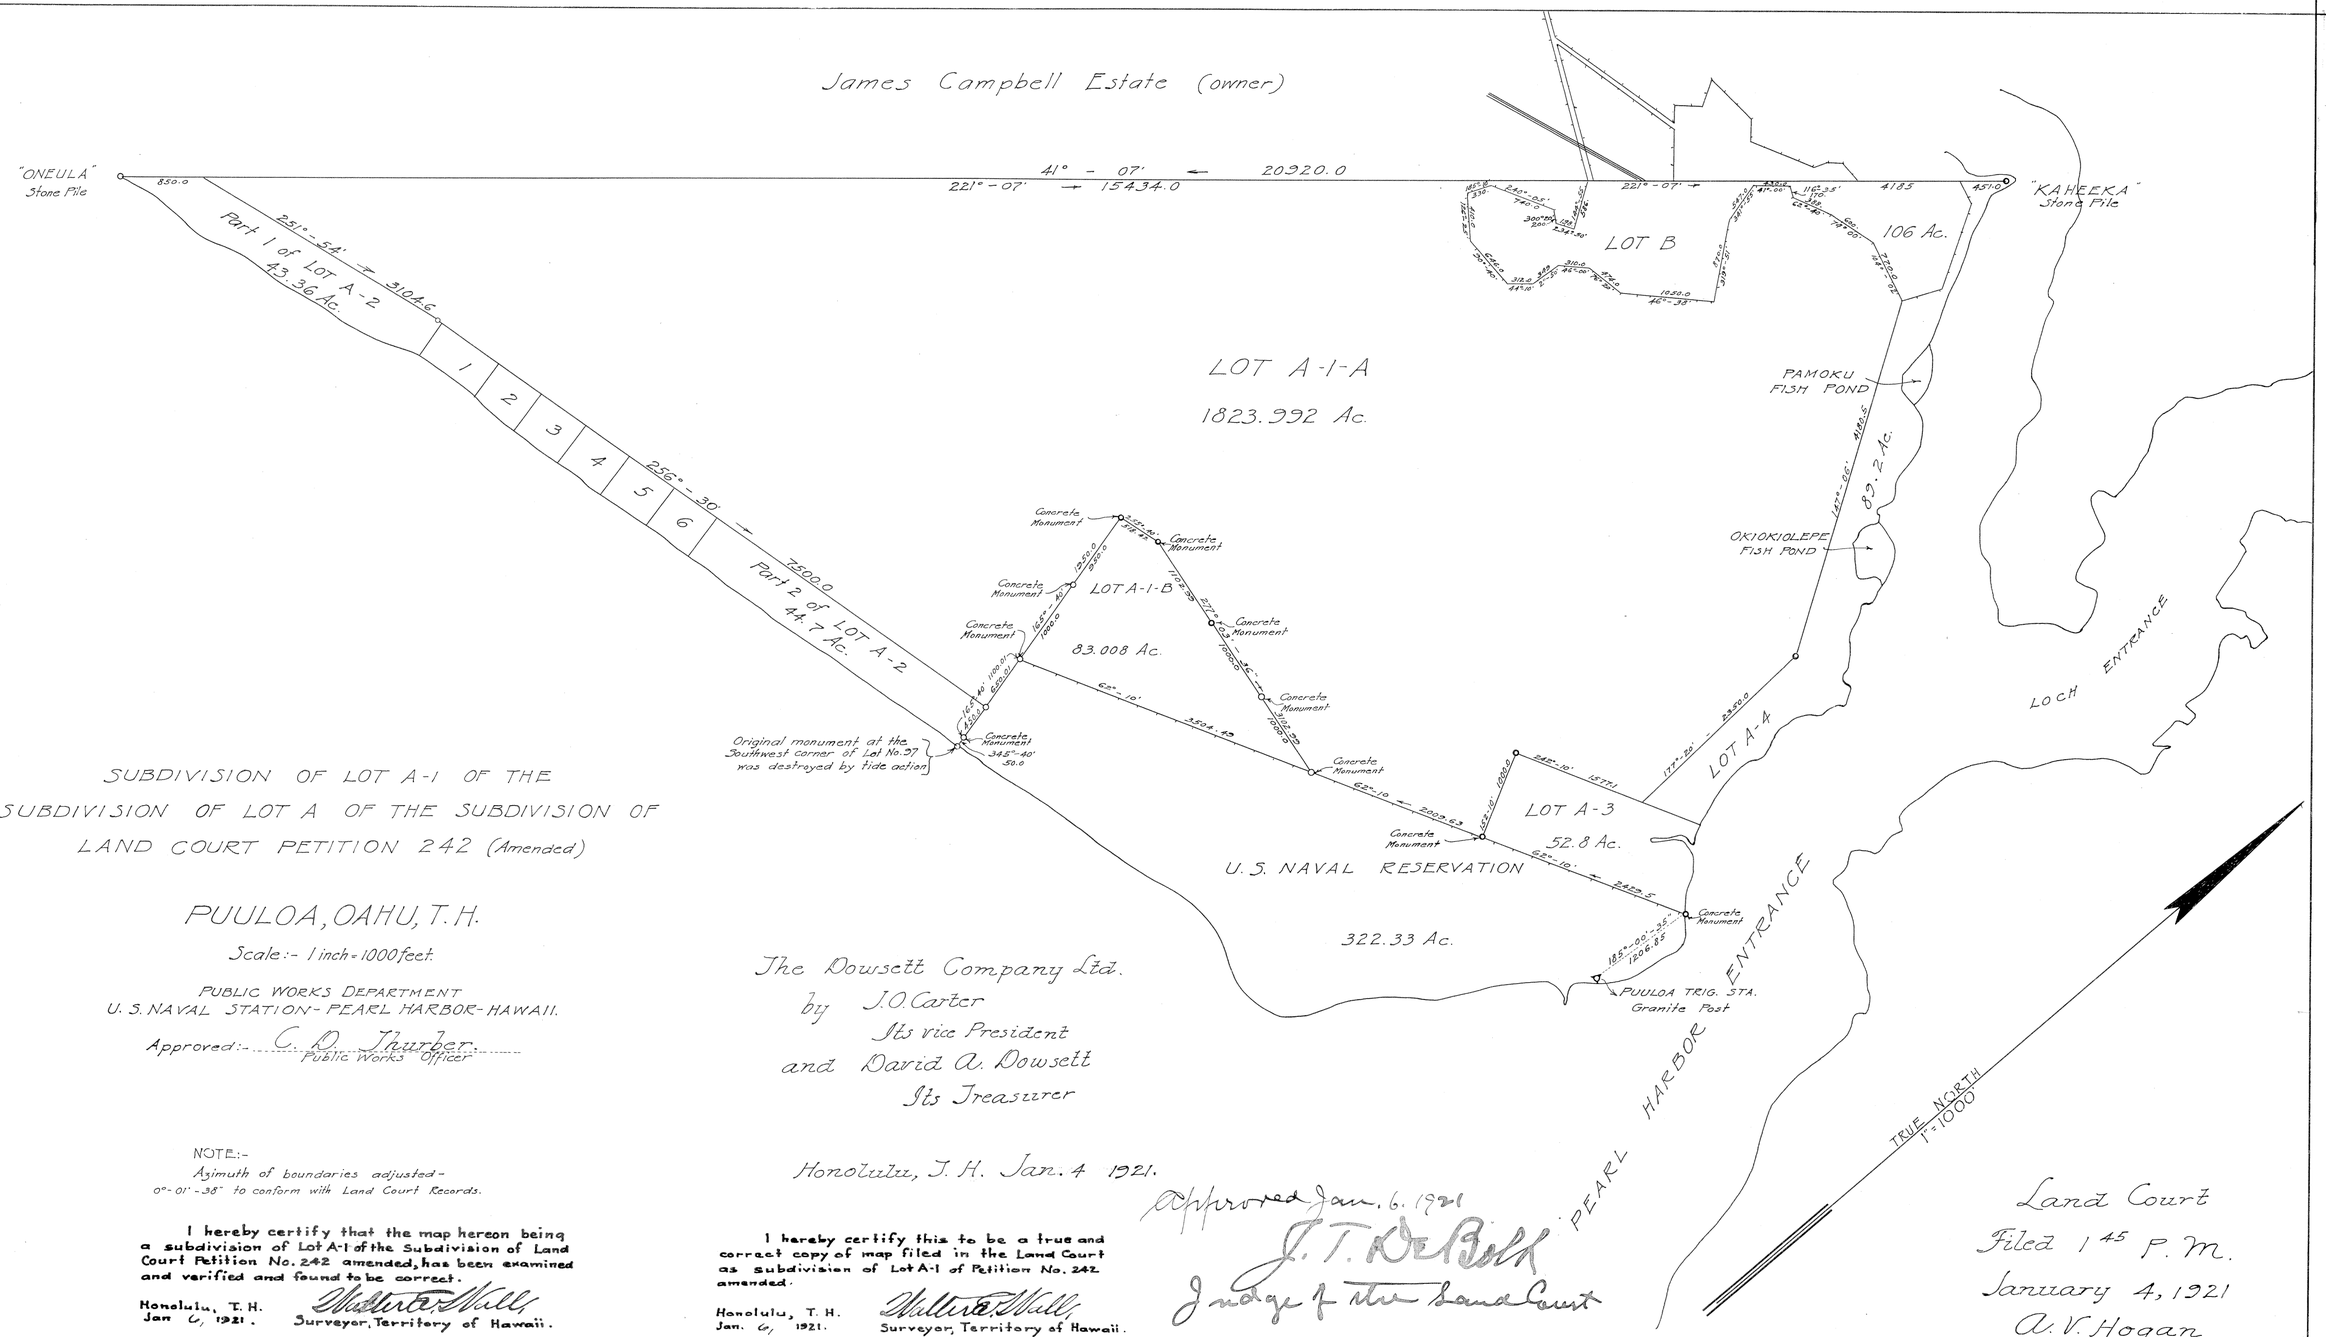

SUBDIVISION OF LOT A-1 OF THE SUBDIVISION OF LOT A OF THE SUBDIVISION OF LAND COURT PETITION 242 (Amended)

PUULOA, OAHU, T.H.

Scale:- 1 inch = 1000 feet.

PUBLIC WORKS DEPARTMENT
U.S. NAVAL STATION - PEARL HARBOR - HAWAII.

Approved:- C. D. Thurber.
Public Works Officer

NOTE:-
Azimuth of boundaries adjusted - 0°-01'-38" to conform with Land Court Records.

I hereby certify that the map hereon being a subdivision of Lot A-1 of the Subdivision of Land Court Petition No. 242 amended, has been examined and verified and found to be correct.

Honolulu, T.H.
Jan 6, 1921.

Walter E. Wall,
Surveyor, Territory of Hawaii.

The Dowsett Company Ltd.
by J.O. Carter
Its vice President
and David A. Dowsett
Its Treasurer

Honolulu, T.H. Jan. 4 1921.

I hereby certify this to be a true and correct copy of map filed in the Land Court as subdivision of Lot A-1 of Petition No. 242 amended.

Honolulu, T.H.
Jan. 6, 1921.

Walter E. Wall,
Surveyor, Territory of Hawaii.

Approved Jan. 6. 1921
J. T. DeBolt
Judge of the Land Court

Land Court
Filed 1 45 P.M.
January 4, 1921
A. V. Hogan
Registrar
Subdiv. (amended) # 242

J.I. 1-6-21

3,4