MAP 27

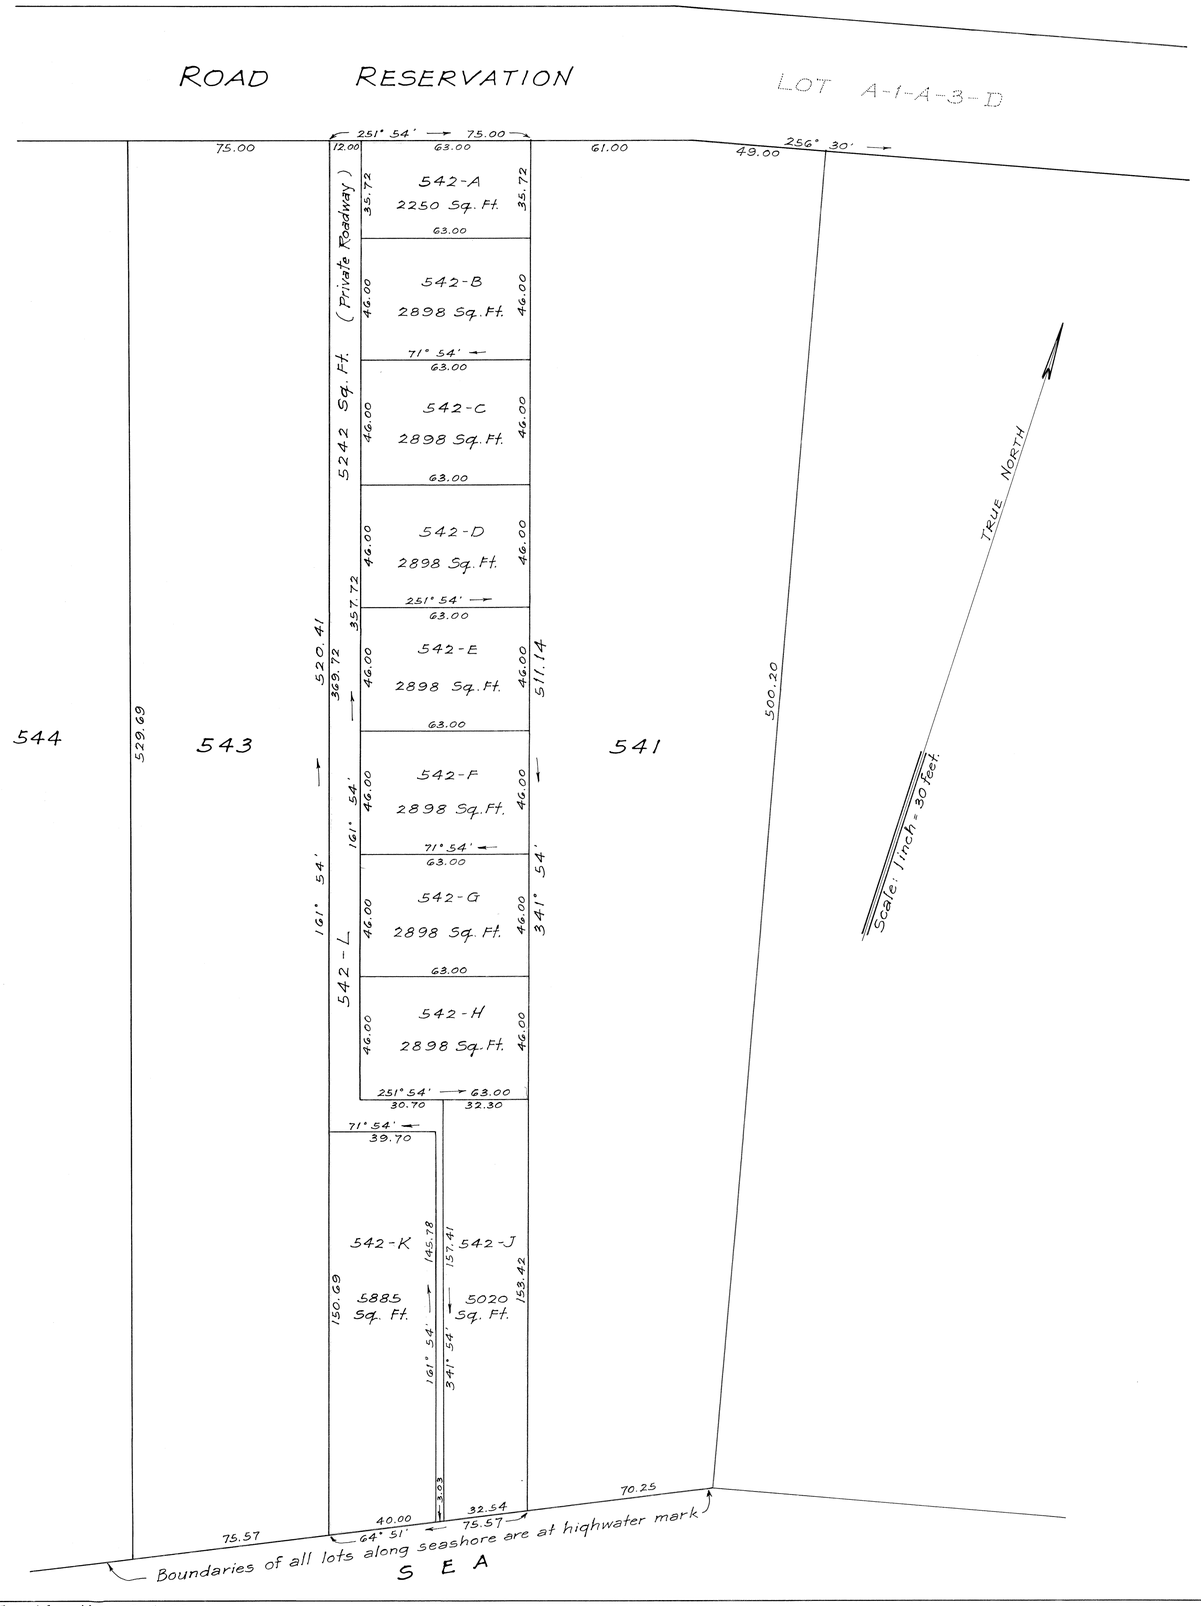

LAND COURT

TERRITORY OF HAWAII

SUBDIVISION OF LOT 542 OF LAND COURT APPLICATION 242
AS SHOWN ON MAP 19 FILED IN THE OFFICE OF THE
ASSISTANT REGISTRAR OF THE LAND COURT
INTO LOTS 542-A TO 542-H (INCLUSIVE) AND LOTS 542-J TO 542-L (INCLUSIVE)

AT PUULOA, OAHU, T. H.
Scale: 1 inch = 30 feet.

419 S.M. Damon Bldg.
Honolulu, T. H.
July 8, 1938.

STANLEY WRIGHT REGISTERED LAND SURVEYOR No. 8 HAWAII, U.S.A.

Stanley Wright
Surveyor and Maker of Plan
Registered Certificate 8-S
Associated with WRIGHT, HARVEY AND WRIGHT

OWNER: Florence Mabel Strauch

Owner's Certificate of Title: 18,680

I hereby certify that the map hereon being a subdivision of Land Court Application 242 as herein entitled, has been examined and checked as to form and mathematical correctness and that it has been approved by Order of the Judge of the Land Court dated August 9, 1938.

Honolulu, T. H.
August 9, 1938.

L. M. Whitehouse
Surveyor, Territory of Hawaii
By: Robert D. King
Principal Cadastral Engineer

Filed July 28, 1938
[illegible]
Registrar

Tax Map Key: 9-1-09

21" x 32" = 4.7 Sq. Ft.