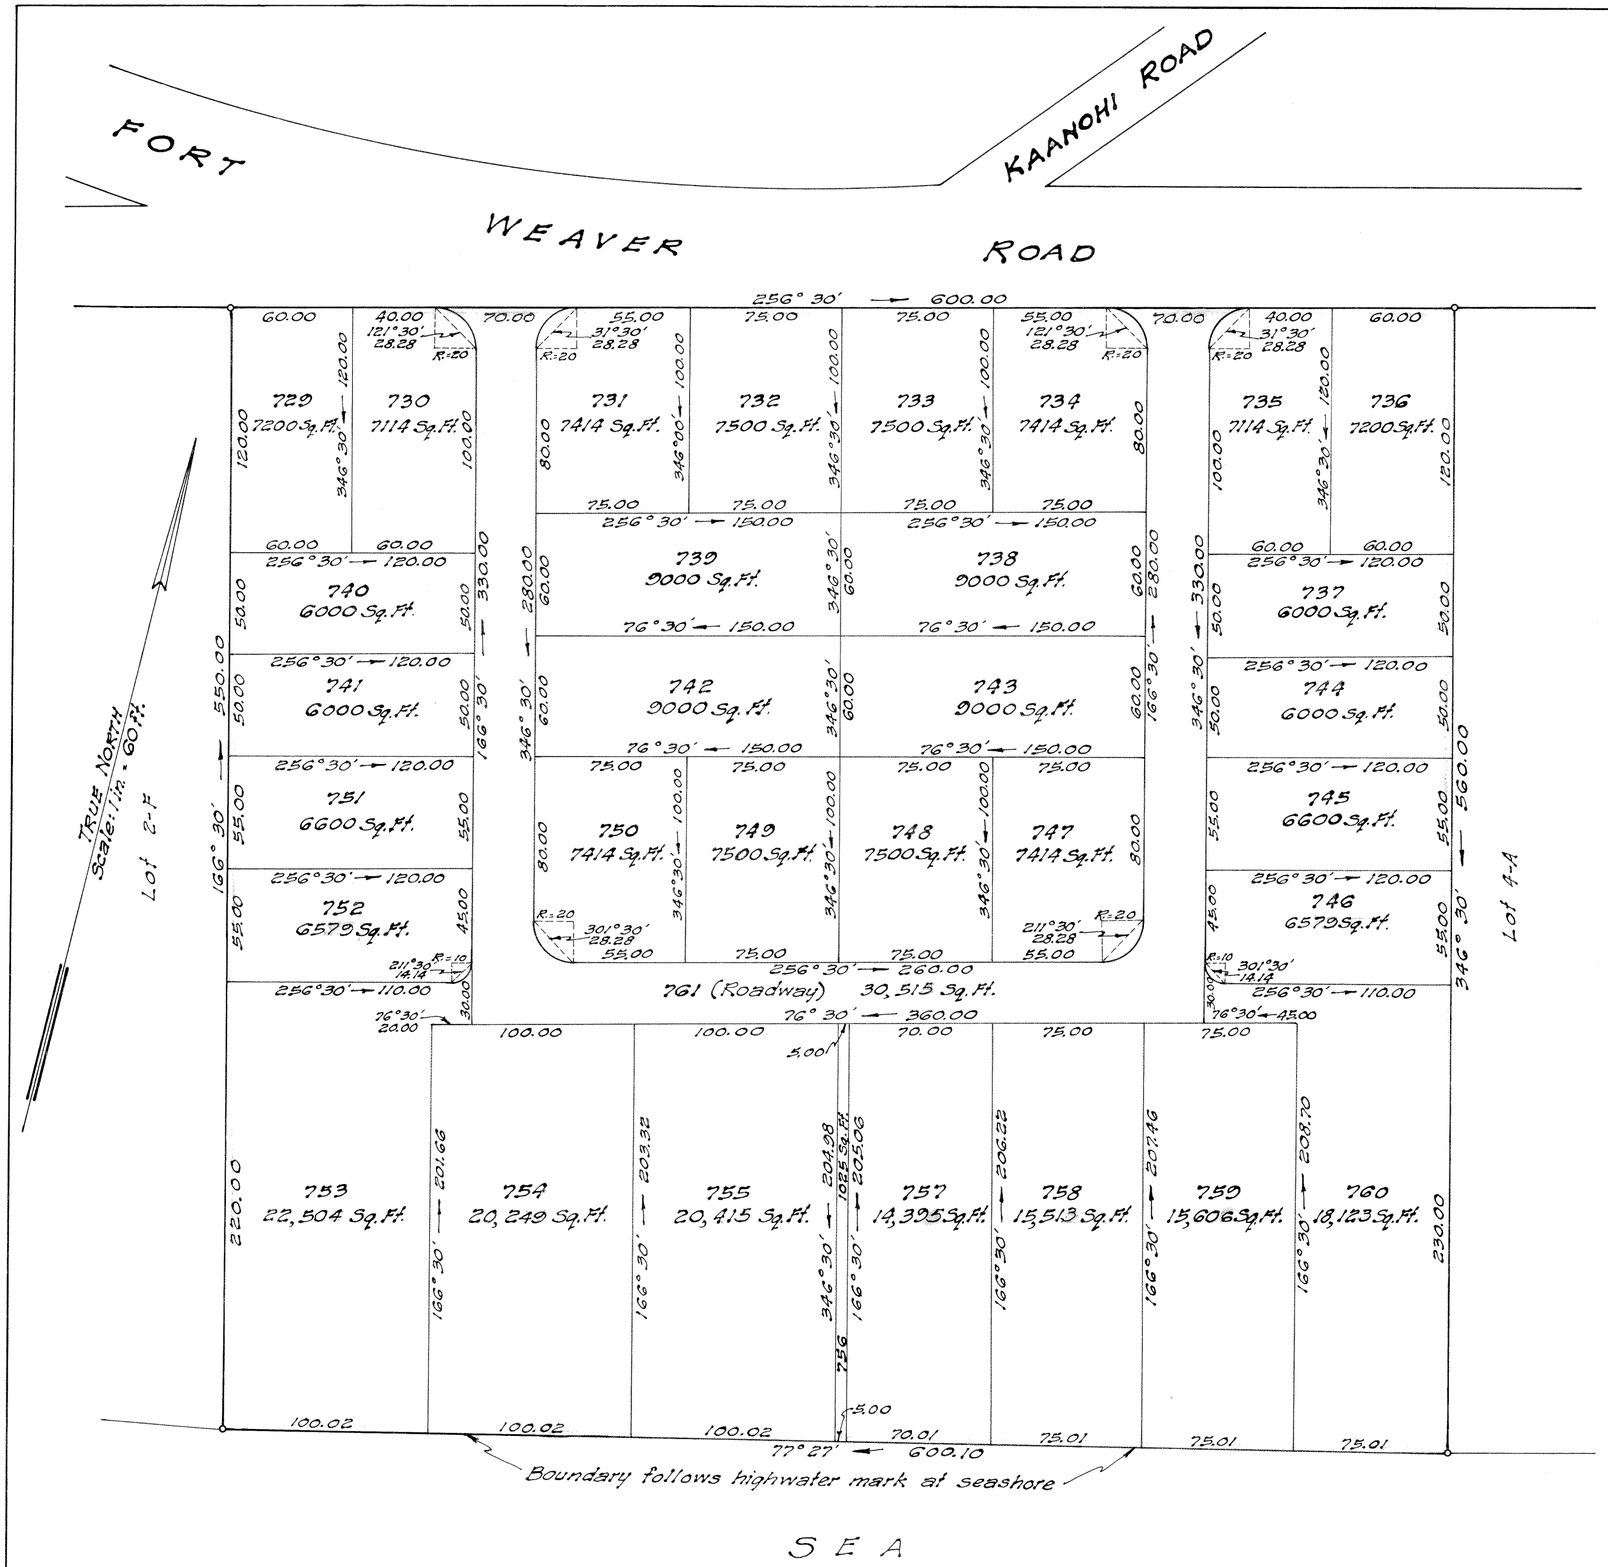

LAND COURT
TERRITORY OF HAWAII

LAND COURT APPLICATION 242
SUBDIVISION OF LOT 3
AS SHOWN ON MAP 3
INTO LOTS 729 TO 761 (INCLUSIVE)
PUULOA, OAHU, T. H.

3131 Olu St.
Honolulu, T.H.
June 8, 1946

JAMES C. LANE
REGISTERED LAND SURVEYOR
No. 332
HAWAII, U.S.A.

By: James C. Lane
Surveyor and Maker of Plan
Registered Certificate 332-S

OWNER: Henry August Asch, Successor Trustee.

OWNERS CERTIFICATE OF TITLE: 25,922

AUTHORIZED AND APPROVED BY ORDER OF THE JUDGE OF THE LAND COURT DATED JUNE 25, 1946.
By ORDER OF THE COURT. P. H. Mulholland
REGISTRAR OF THE LAND COURT

Filed June 14, 1946
Abraham W. Akana
Assistant Registrar

Tax Map Key: 9-1-07

15" x 21" = 2.2 Sq. Ft.