242

MAP 41

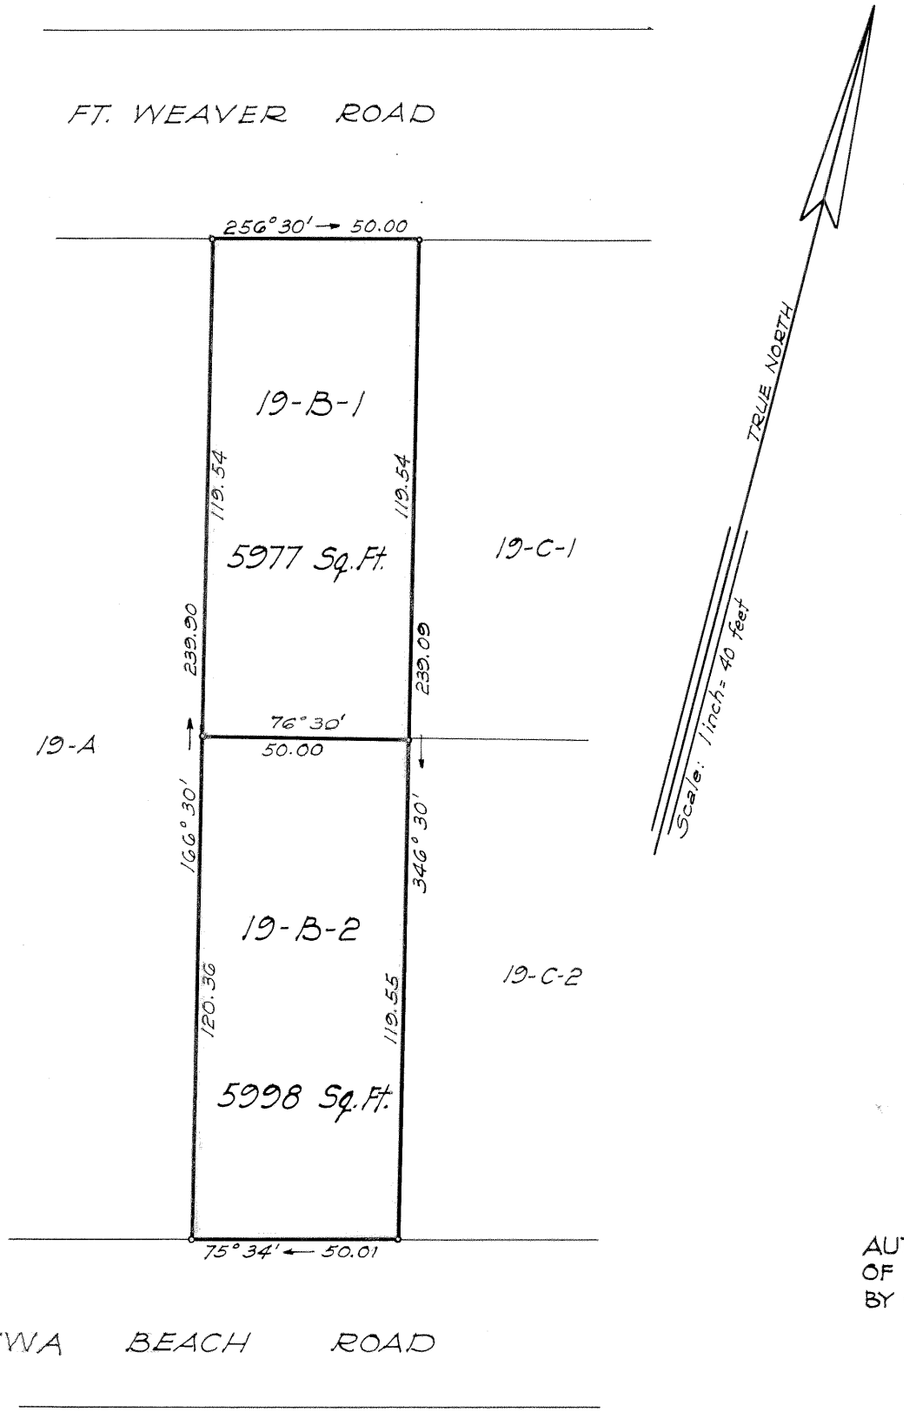

LAND COURT

TERRITORY OF HAWAII

LAND COURT APPLICATION 242
SUBDIVISION OF LOT 19-B
AS SHOWN ON MAP 10
INTO LOTS 19-B-1 AND 19-B-2
AT PUULOA, OAHU, T.H.

October 2, 1946.
333-338 Dillingham Bldg.
Honolulu, T.H.

JAMES B. MANN
REGISTERED
LAND
SURVEYOR
No. 75
HAWAII, U.S.A.

James B. Mann
Registered Professional Surveyor
Certificate Number 75
Land Court Surveyor
Certificate Number 1

OWNERS: THOMAS SUTHERLAND ABEL
AND
EVA POWERS ABEL

OWNERS' CERTIFICATE OF TITLE: 14,871

AUTHORIZED AND APPROVED BY ORDER OF THE JUDGE
OF THE LAND COURT DATED OCTOBER 14, 1946
BY ORDER OF THE COURT.

K. H. Mulholland
REGISTRAR OF THE LAND COURT.

Filed Oct. 11, 1946
Abraham W. Akana
Assistant Registrar

Tax Map Key: 9-1-23:52

10" X 15" = 1.04 Sq. Ft.