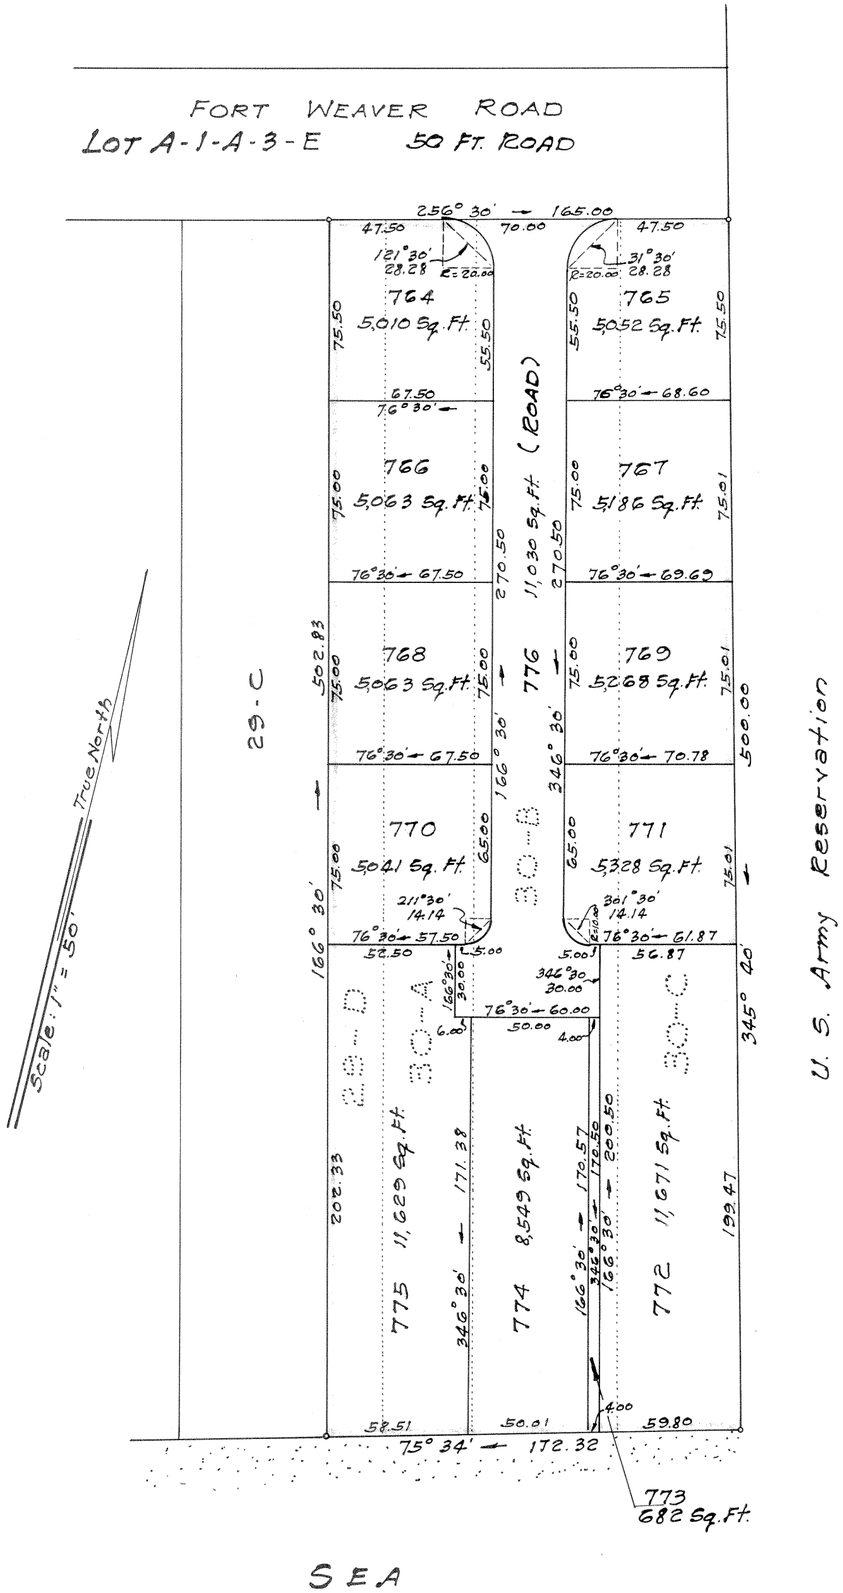

LAND COURT

TERRITORY OF HAWAII

LAND COURT APPLICATION 242

CONSOLIDATION OF LOTS 29-D, 30-A, 30-B, AND 30-C AS SHOWN ON MAP 11
AND RE-SUBDIVISION OF SAID CONSOLIDATION
INTO LOTS 764 TO 776 INCLUSIVE

AT PUULOA, EWA, OAHU, T. H.

November 27, 1946
Schuman Bldg.
Honolulu, T. H.

R. M. TOWILL
REGISTERED LAND SURVEYOR
No. 151
HAWAII, U.S.A.

Professional Registered Surveyor
Certificate 151

OWNERS: Edward Joseph Burns and Nancy Guerrero Burns

Owner's Certificate of Title: 34746

AUTHORIZED AND APPROVED BY ORDER OF THE JUDGE
OF THE LAND COURT DATED DECEMBER 31, 1946.
BY ORDER OF THE COURT.

Filed Dec. 27, 1946
Abraham M. Akana
Assistant Registrar

P. D. Mulholland
REGISTRAR OF THE LAND COURT

1654

Tax Map Key: 9-1-05

15" x 21" = 2.2 #