MAP 46

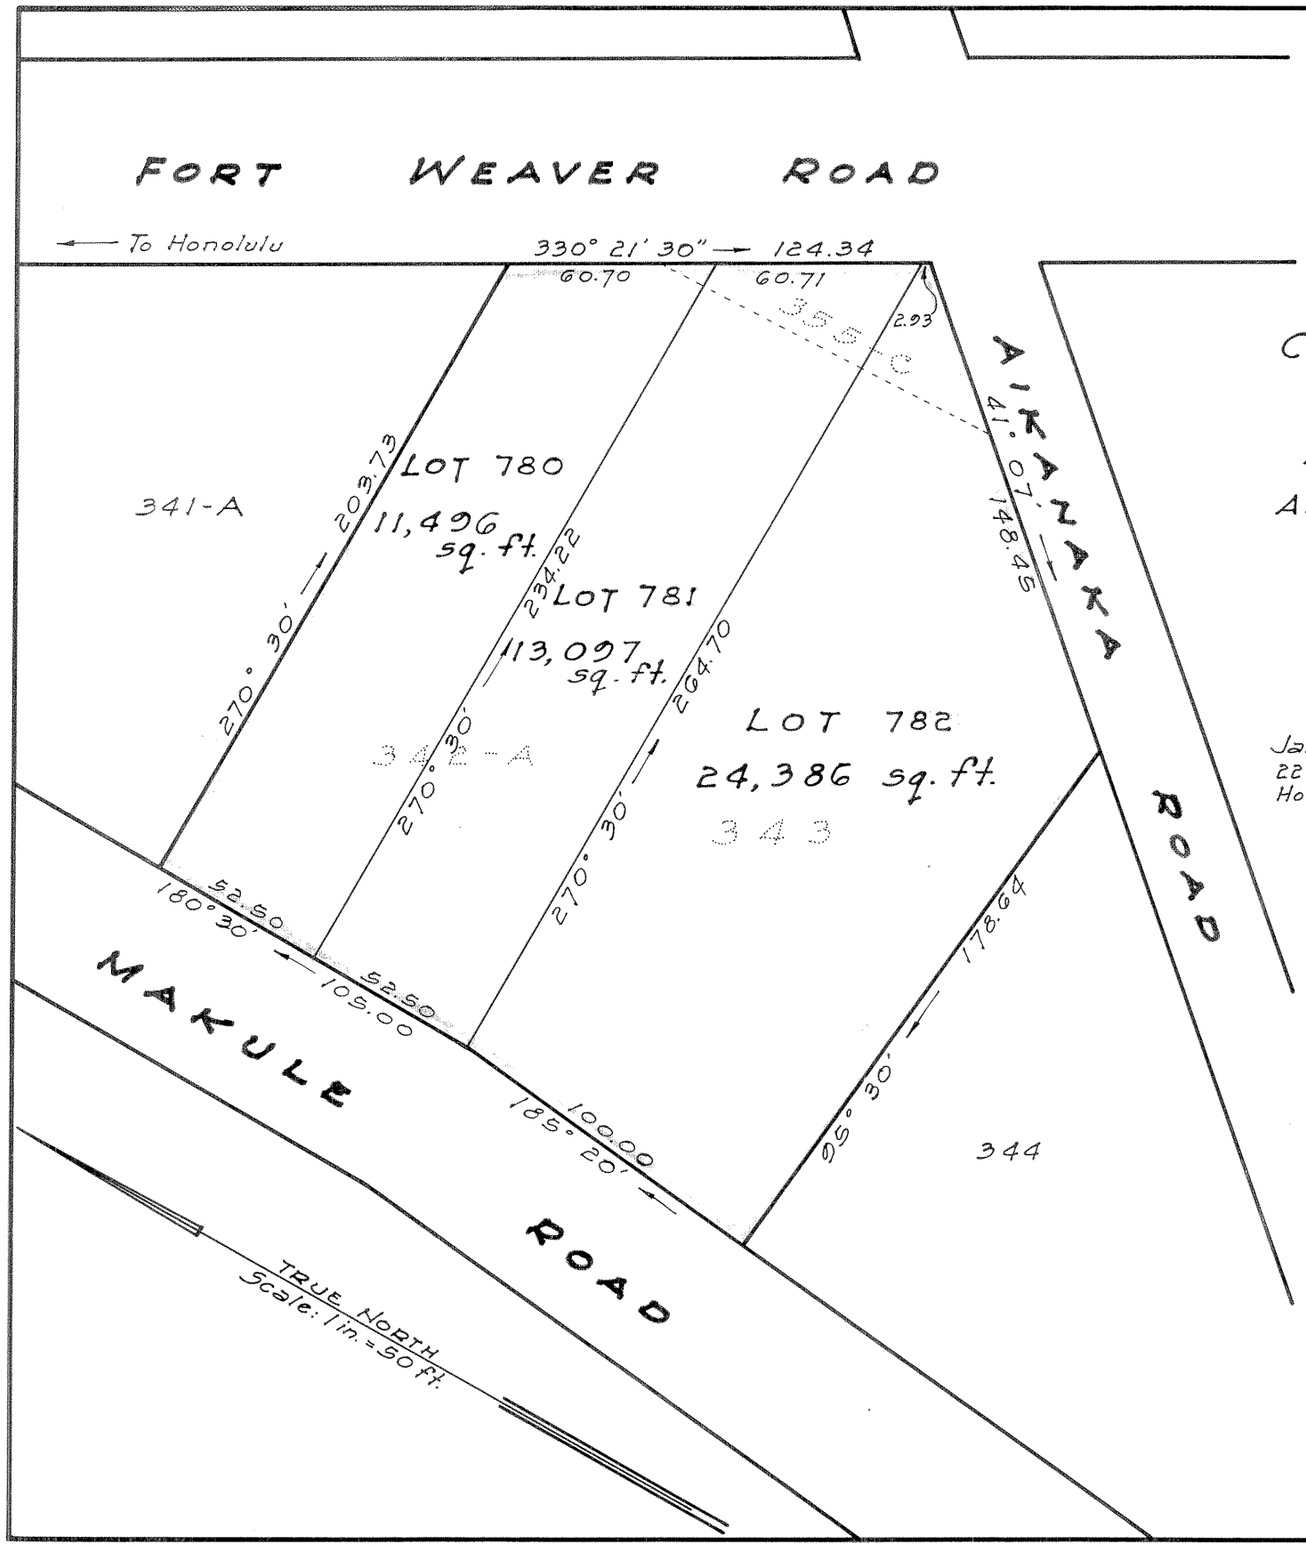

LAND COURT
TERRITORY OF HAWAII

LAND COURT APPLICATION 242
"PUULOA FARMS"

CONSOLIDATION OF LOTS 342-A AND 355-C
AS SHOWN ON MAP 20
AND LOT 343 AS SHOWN ON MAP 14
AND RESUBDIVISION OF SAID CONSOLIDATION
INTO LOTS 780, 781, AND 782

PUULOA, EWA, OAHU, T.H.

January 15, 1947
22 Dillingham Bldg. Annex
Honolulu, T.H.

BERNARD H. McKEAGUE
REGISTERED LAND SURVEYOR
No. 232
HAWAII, U.S.A.

Bernard H. McKeague
Registered Land Surveyor 232
Land Court Surveyor Certificate 43

OWNER: MASAMI TANAKA
OWNER'S CERTIFICATE OF TITLE NO. 10,611

AUTHORIZED AND APPROVED BY ORDER OF THE JUDGE
OF THE LAND COURT DATED JANUARY 21, 1947
BY ORDER OF THE LAND COURT

R. W. Mulholland
REGISTRAR OF THE LAND COURT

Filed Jan. 17, 1947
Abraham W. Akana
Assistant Registrar

Tax Map Key: 9-1-08

10" x 15" = 1.0 sq. ft.