MAP 51

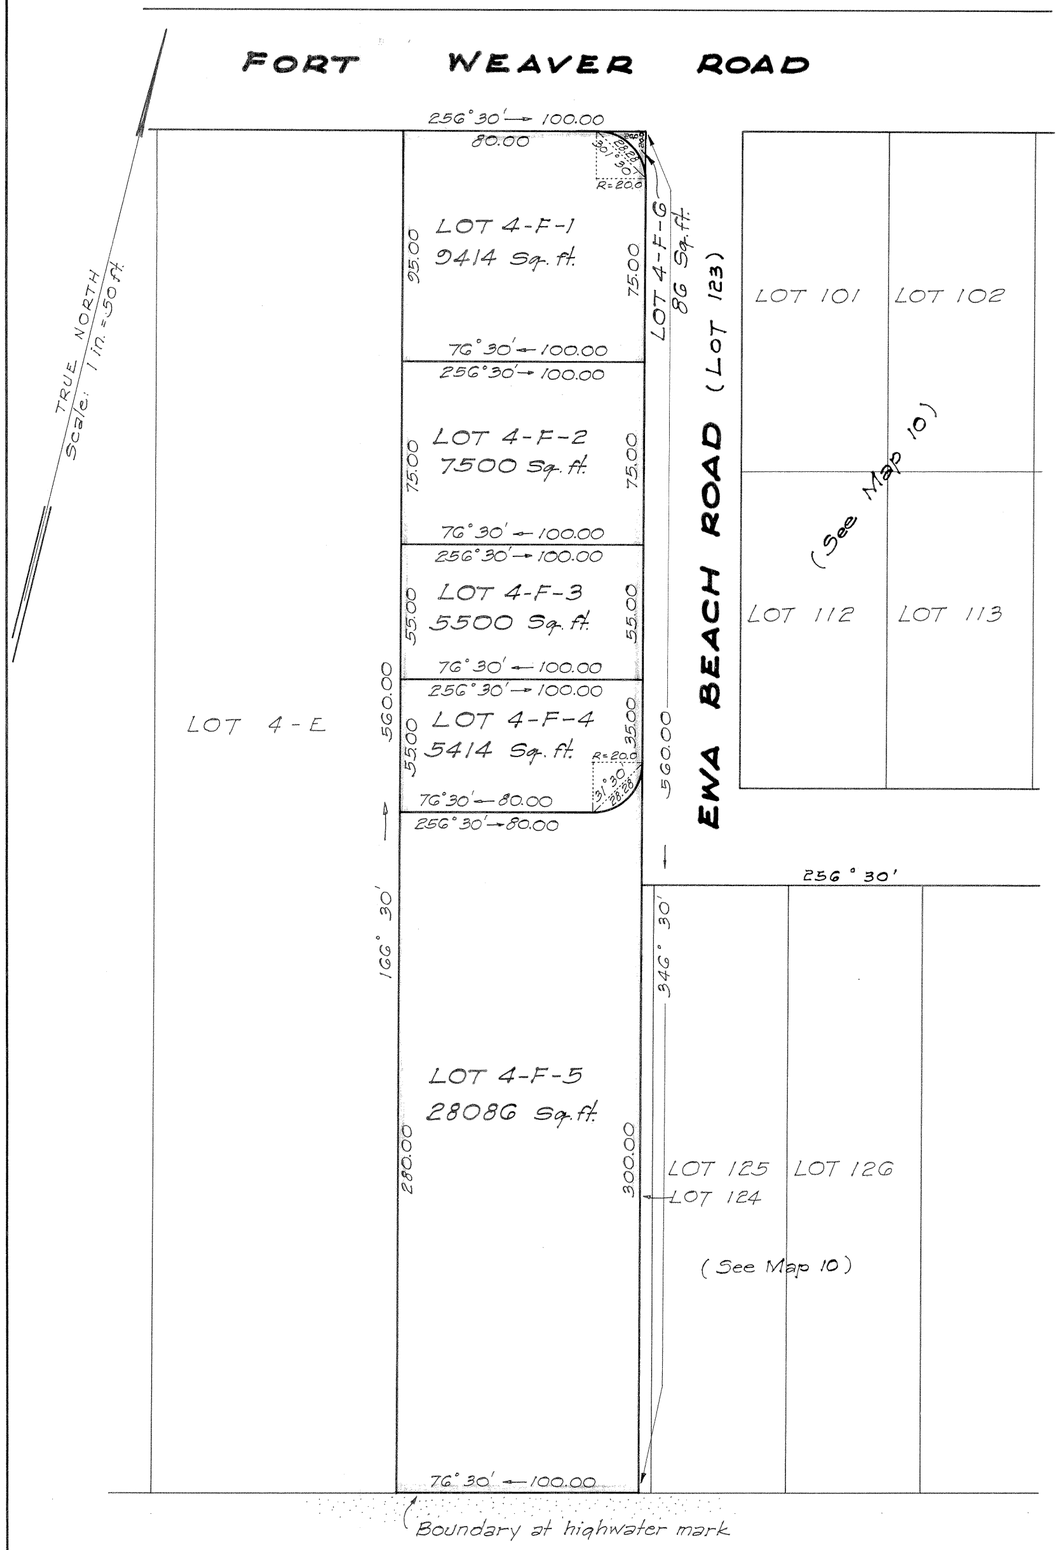

LAND COURT

TERRITORY OF HAWAII

LAND COURT APPLICATION 242

"PUULOA FARMS"

SUBDIVISION OF LOT 4-F
AS SHOWN ON MAP 35
INTO LOTS 4-F-1 TO 4-F-6

PUULOA, EWA, OAHU, T. H.

November 19, 1947
22 Dillingham Bldg. Annex
Honolulu, T. H.

BERNARD H. McKEAGUE
REGISTERED LAND SURVEYOR
No. 232
HAWAII, U.S.A.

Bernard H. McKeague
Registered Land Surveyor 232
Land Court Surveyor Certificate 43

OWNERS: HENRY JINICHI TSUMOTO
CHIYOKO TSUMOTO
OWNERS' CERTIFICATE OF TITLE NO. 39354

AUTHORIZED AND APPROVED BY ORDER OF THE
JUDGE OF THE LAND COURT DATED DECEMBER 3, 1947.
BY ORDER OF THE LAND COURT
P. D. Mulholland
REGISTRAR OF THE LAND COURT

Filed Nov. 24, 1947
P. D. Mulholland
Registrar

Tax Map Key 9-1-07

15"x21" = 2.2 Sq. ft.