MAP 54

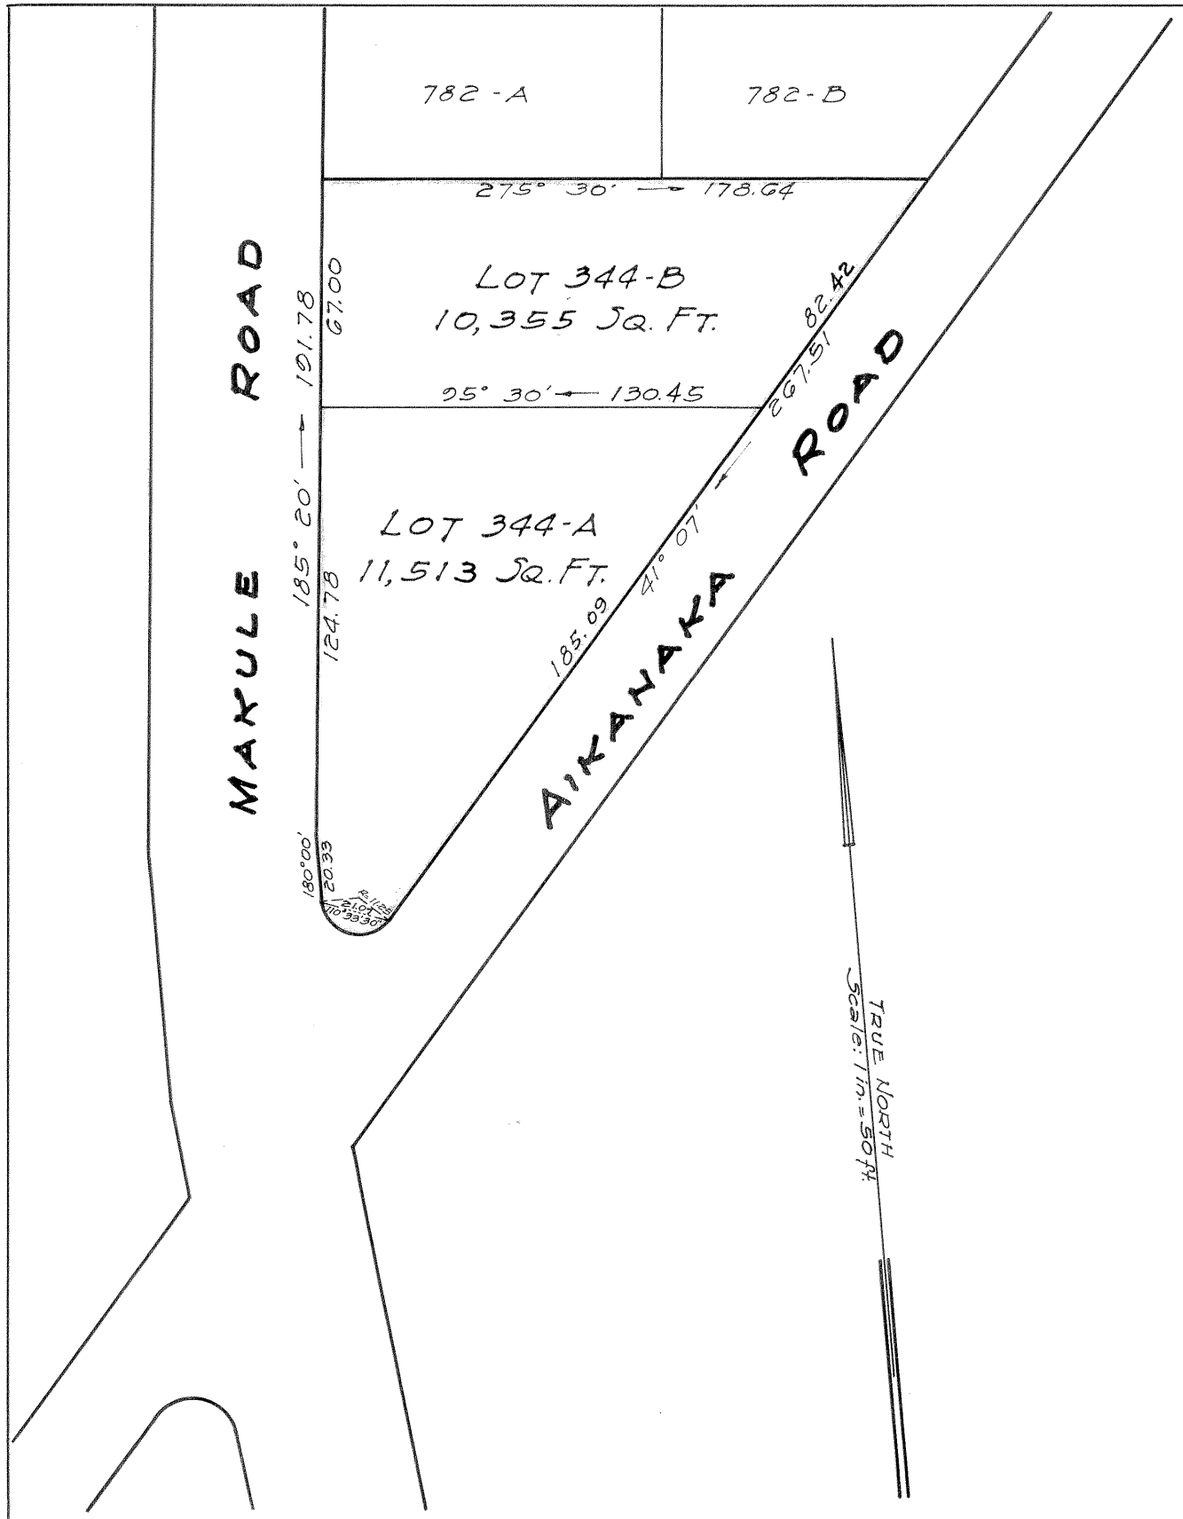

LAND COURT
TERRITORY OF HAWAII

LAND COURT APPLICATION 242
"PUULOA FARMS"

SUBDIVISION OF LOT 344
AS SHOWN ON MAP 14
INTO LOTS 344-A AND 344-B

PUULOA, EWA, OAHU, T.H.

January 9, 1948
22 Dillingham Bldg. Annex
Honolulu 10, T.H.

BERNARD H. McKEAGUE
REGISTERED LAND SURVEYOR
No 232
HAWAII, U.S.A.

Bernard H. McKeague
Registered Land Surveyor 232
Land Court Surveyor Certificate 43

OWNER: MASAMI TANAKA
OWNER'S CERTIFICATE OF TITLE No. 10,611

AUTHORIZED AND APPROVED BY ORDER OF THE JUDGE
OF THE LAND COURT DATED JANUARY 15, 1948.
BY ORDER OF THE COURT

P. Durkholland
REGISTRAR OF THE LAND COURT

Filed Jan. 12, 1948
Abraham N. Akana
Assistant Registrar

TAX MAP KEY: 9-1-08: 16

10" x 15" = 1.0 SQ. FT.

1a