MAP 55

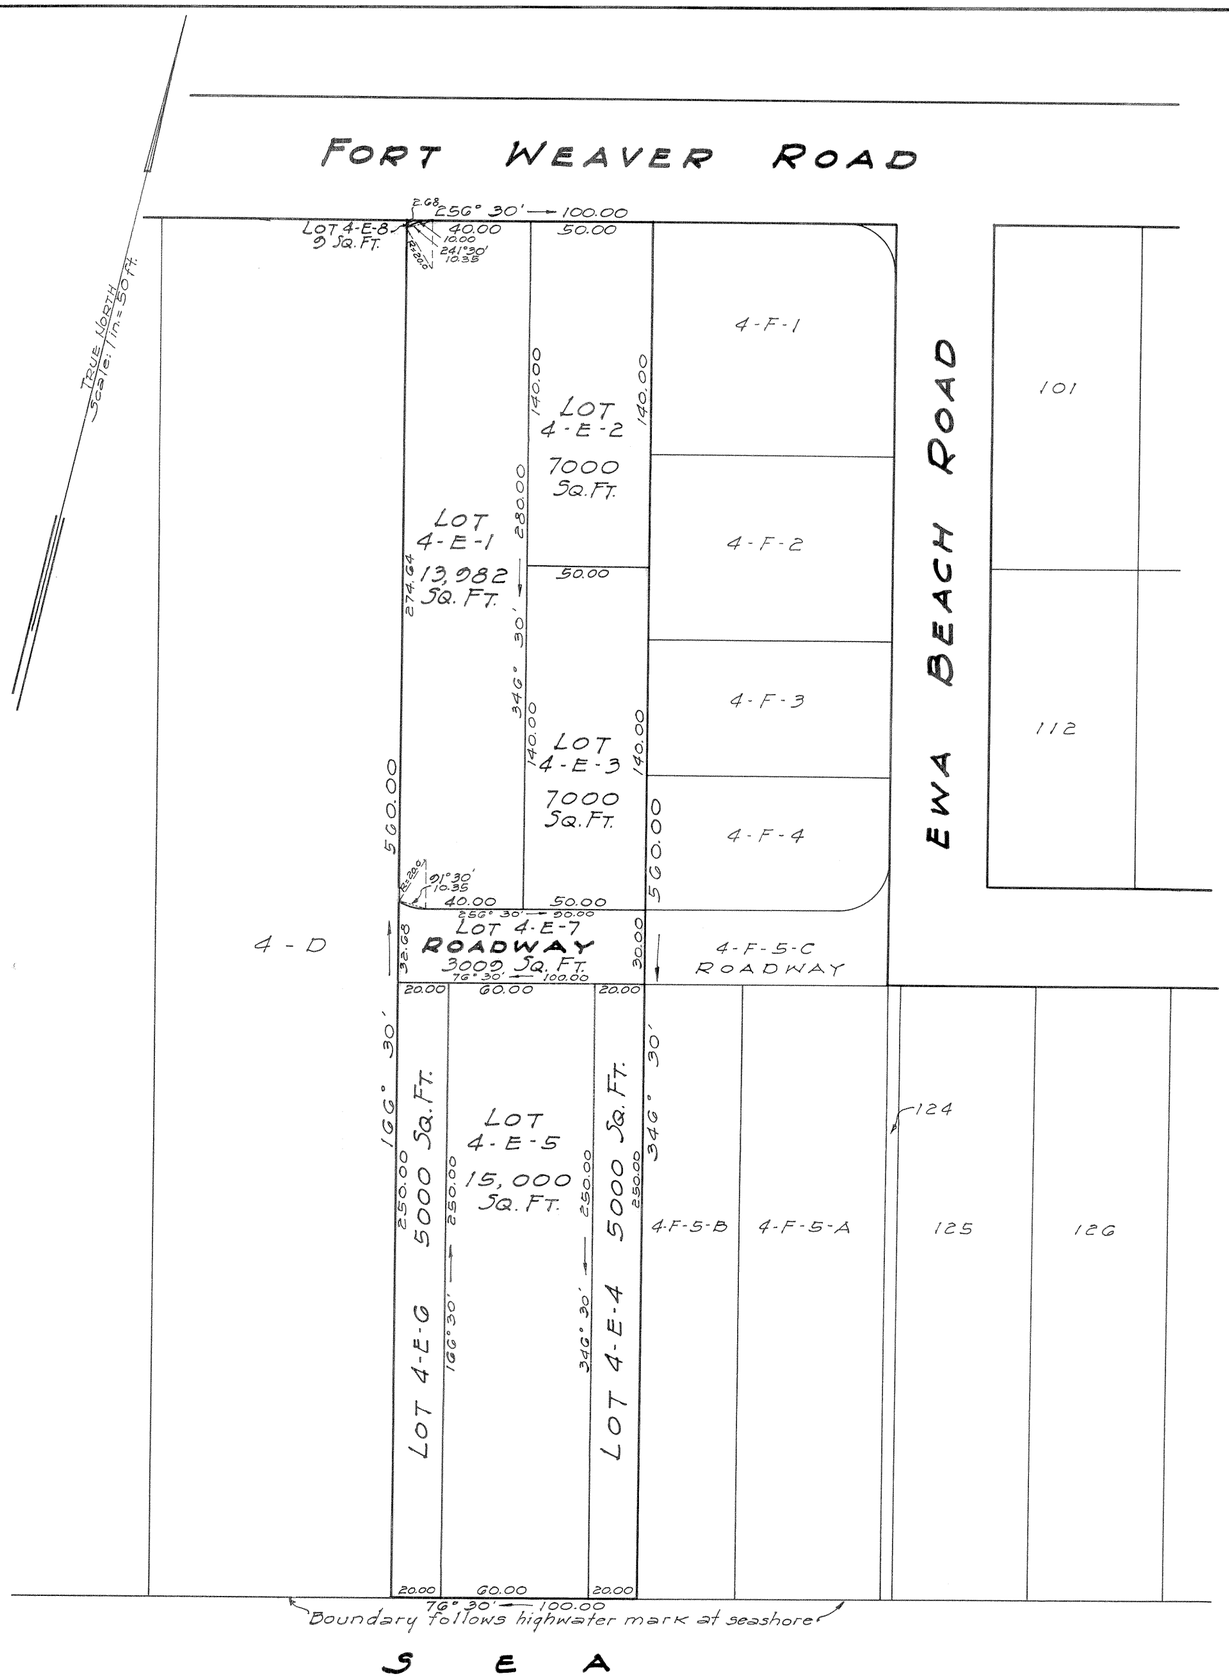

LAND COURT
TERRITORY OF HAWAII

LAND COURT APPLICATION 242
"PUULOA FARMS"

SUBDIVISION OF LOT 4-E
AS SHOWN ON MAP 35
INTO LOTS 4-E-1 TO 4-E-8 INCLUSIVE

PUULOA, EWA, OAHU, T.H.

December 18, 1947
22 Dillingham Bldg. Annex
Honolulu 10, T.H.

BERNARD H. McK. REGISTERED LAND SURVEYOR No. 232 HAWAII

Bernard H. McKeague
Registered Land Surveyor 232
Land Court Surveyor Certificate 43

OWNERS: TADASHI TSUMOTO AND
SHIZUE TSUMOTO
OWNERS' CERTIFICATE OF TITLE NO. 38,925

AUTHORIZED AND APPROVED BY ORDER OF THE JUDGE
OF THE LAND COURT DATED JANUARY 29, 1948
BY ORDER OF THE COURT

P. Nullholland
REGISTRAR OF THE LAND COURT

Filed Dec. 27, 1947
Abraham K. Akana
Assistant Registrar

TAX MAP KEY: 9-1-07:
C.B. 12:140

15" x 21" = 2.2 Sq. Ft.