MAP 56

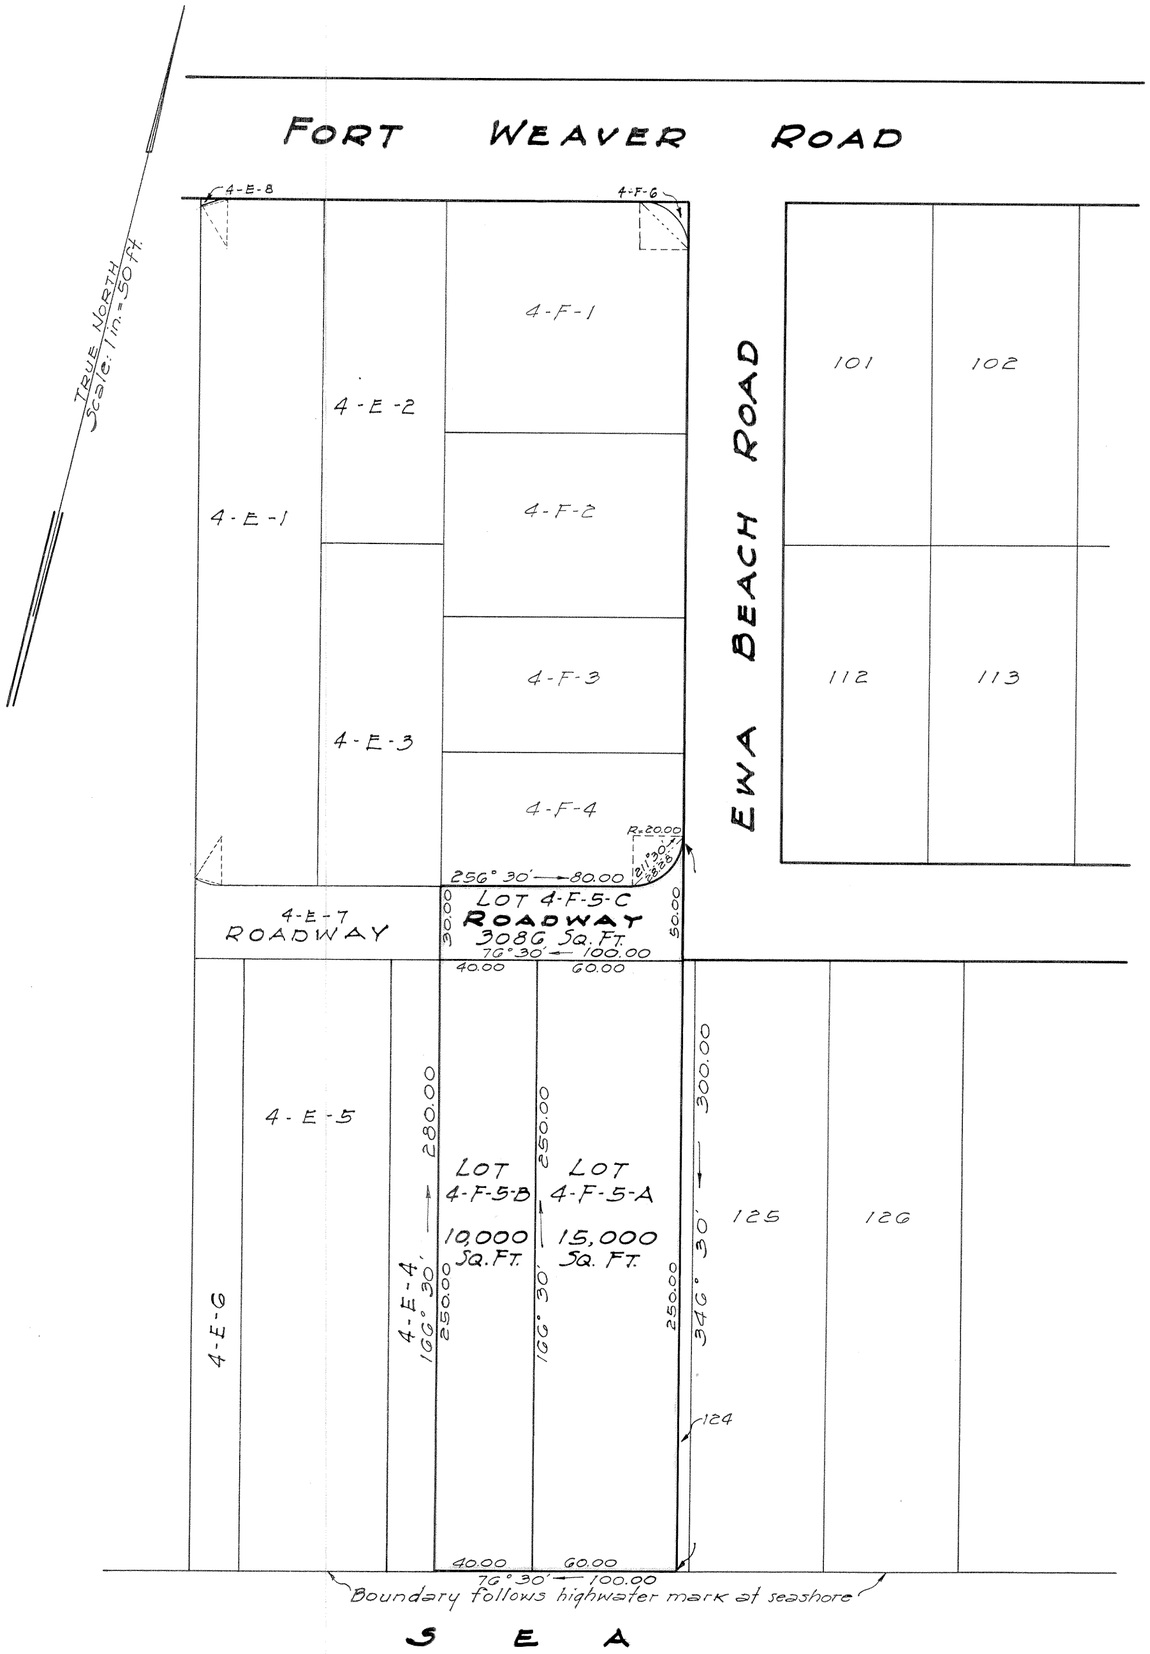

LAND COURT
TERRITORY OF HAWAII

LAND COURT APPLICATION 242
"PUULOA FARMS"

SUBDIVISION OF LOT 4-F-5
AS SHOWN ON MAP 51
INTO LOTS 4-F-5-A TO 4-F-5-C INCLUSIVE

PUULOA, EWA, OAHU, T. H.

December 16, 1947
22 Dillingham Bldg. Annex
Honolulu 10, T.H.

BERNARD H. McKEAGUE
REGISTERED LAND SURVEYOR
No. 232
HAWAII, U.S.A.

Bernard H. McKeague
Registered Land Surveyor 232
Land Court Surveyor Certificate 43

OWNERS: HENRY JINICHI TSUMOTO
CHIYOKO TSUMOTO
OWNERS' CERTIFICATE OF TITLE No. 39354

AUTHORIZED AND APPROVED BY ORDER OF THE JUDGE OF THE LAND COURT DATED JANUARY 29, 1948.
BY ORDER OF THE LAND COURT
[signature]
REGISTRAR OF THE LAND COURT

Filed Dec. 27, 1947
Abraham W. Akana
Assistant Registrar

TAX MAP KEY: 9-1-07:2

15" x 21" = 2.2 SQ. FT.