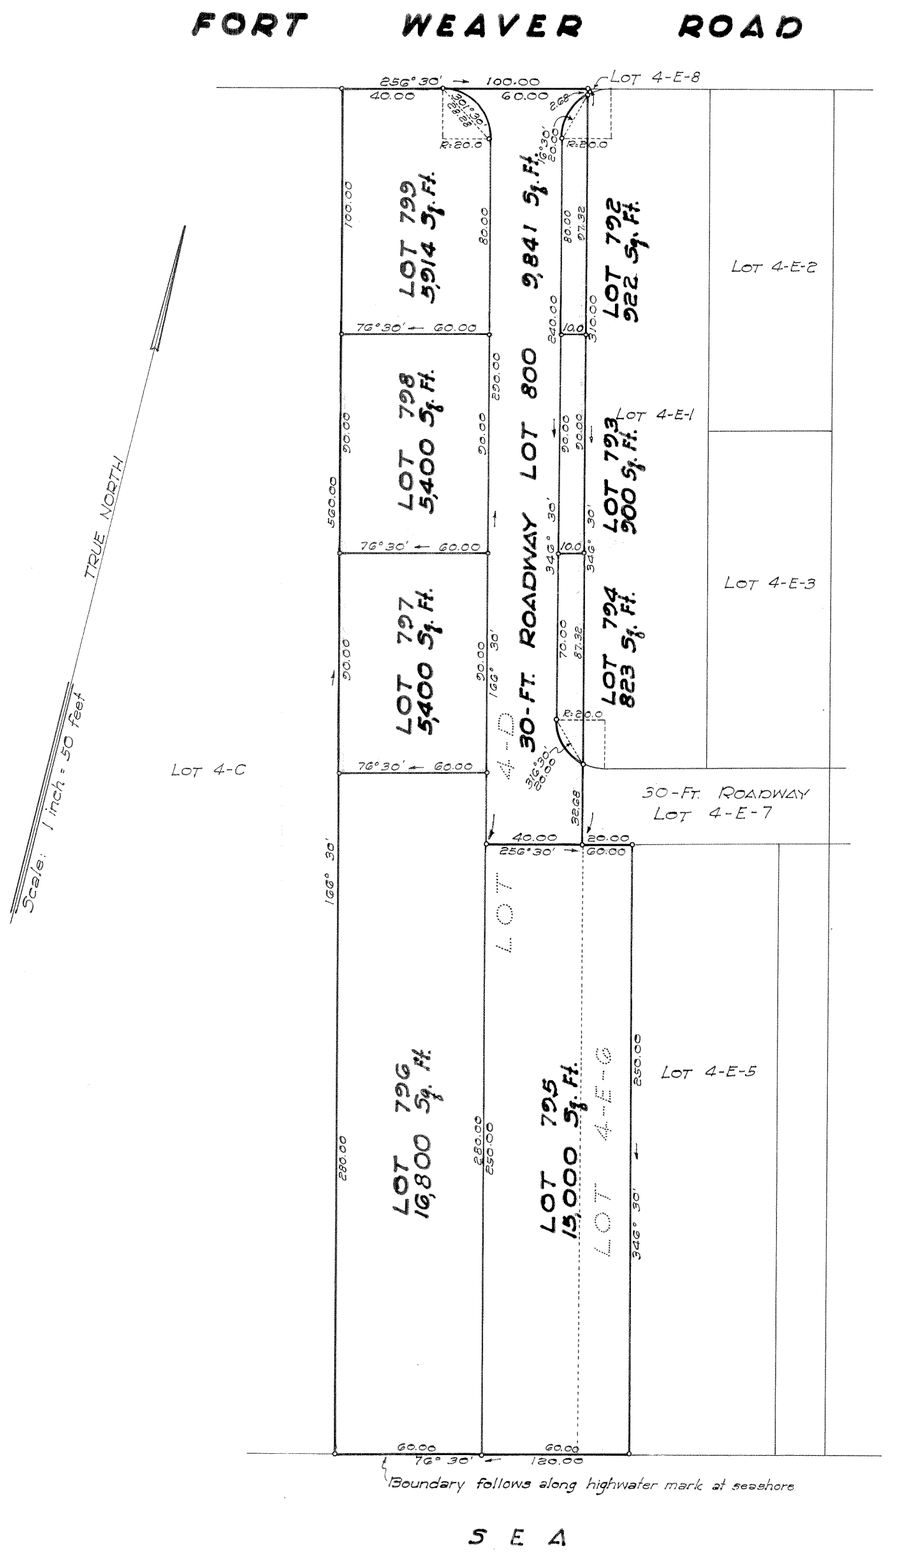

LAND COURT

TERRITORY OF HAWAII

LAND COURT APPLICATION 242

"PUULOA FARMS"

CONSOLIDATION OF LOT 4-D
AS SHOWN ON MAP 35
AND OF LOT 4-E-G
AS SHOWN ON MAP 55
AND THE RESUBDIVISION OF SAID CONSOLIDATION
INTO LOTS 792 TO 800
AT PUULOA, EWA, OAHU, T. H.

April 5, 1949.
88-Dillingham Bldg. Annex
Honolulu, T. H.

Bernard H. McKeague
Registered Land Surveyor 232
Land Court Surveyor 43.

OWNERS: HENRY JINICHI TSUMOTO AND CHIYOKO TSUMOTO

OWNERS' CERTIFICATES OF TITLE No. 40,000 AND 41,799

AUTHORIZED AND APPROVED BY ORDER OF THE JUDGE
OF THE LAND COURT DATED APRIL 21, 1949.
BY ORDER OF THE COURT.

REGISTRAR OF THE LAND COURT.

Filed Apr. 18, 1949
Abraham W. Akana
Assistant Registrar

Tax Map Key: 9-1-07:2

15" X 21" = 2.10 Sq. Ft.