MAP 75

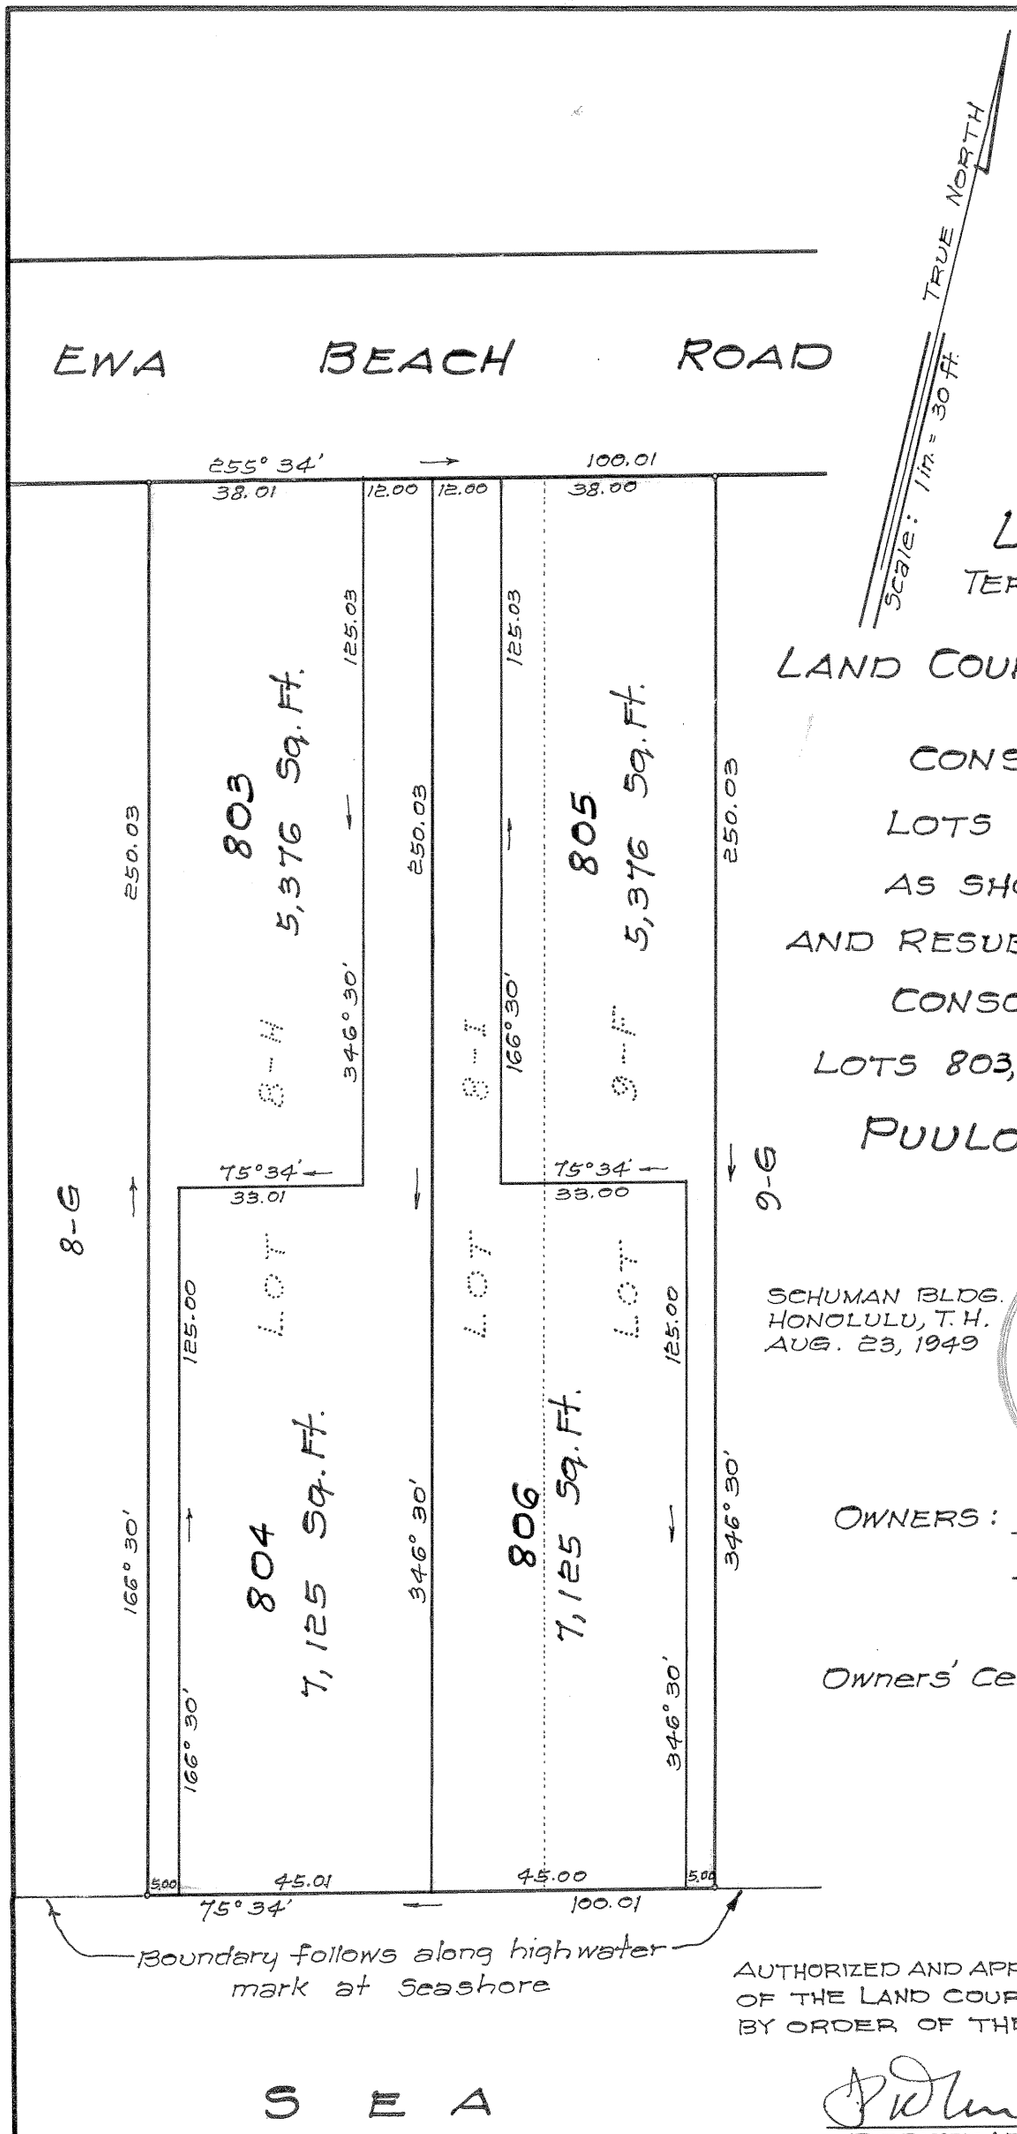

LAND COURT
TERRITORY OF HAWAII

LAND COURT APPLICATION 242

CONSOLIDATION OF
LOTS 8-H, 8-I AND 9-F
AS SHOWN ON MAP 10
AND RESUBDIVISION OF SAID
CONSOLIDATION INTO
LOTS 803, 804, 805 AND 806

PUULOA, OAHU, T.H.

SCHUMAN BLDG.
HONOLULU, T.H.
AUG. 23, 1949

R. M. TOWILL
REGISTERED LAND SURVEYOR
No. 151
HAWAII, U.S.A.

R. M. Towill
Registered Professional Surveyor
Certificate No. 151

OWNERS: HOWARD WIIG and JEAN CALVERT WIIG

Owners' Certificate of Title: 35,444

AUTHORIZED AND APPROVED BY ORDER OF THE JUDGE OF THE LAND COURT DATED: SEPTEMBER 28, 1949.
BY ORDER OF THE COURT

P. D. McCholland
REGISTRAR OF THE LAND COURT

Filed Sept. 23, 1949
Abraham W. Akana
Assistant Registrar

TAX MAP KEY: 9-1-24-12 and 13
2418

10" X 15" = 1.0 ft