MAP 78

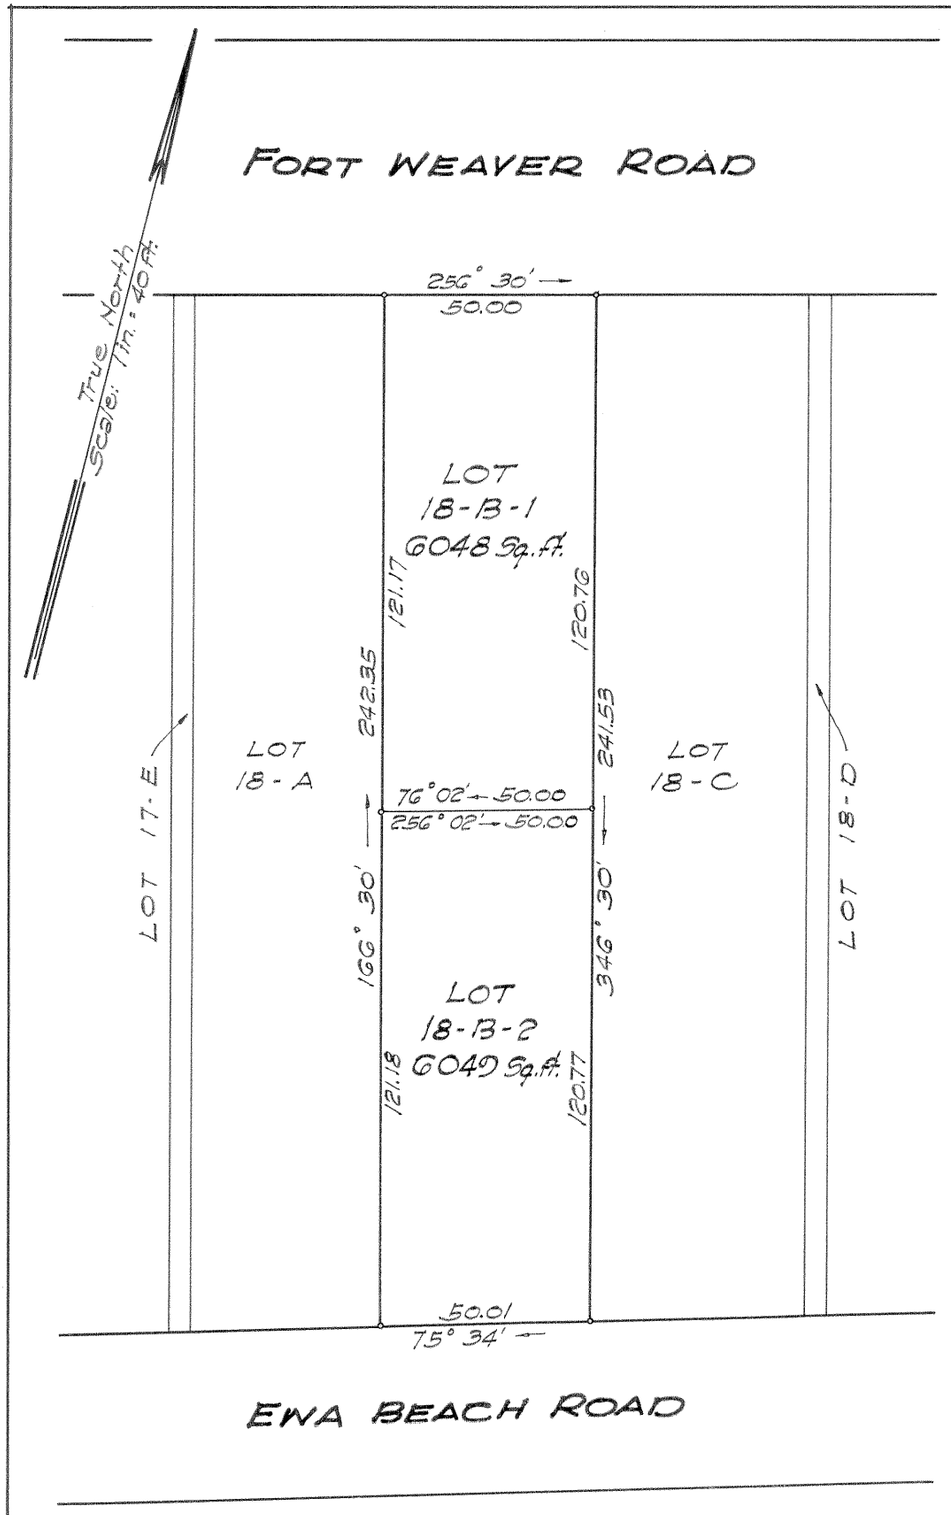

LAND COURT

TERRITORY OF HAWAII

LAND COURT APPLICATION 242

"PUULOA FARMS"

SUBDIVISION OF LOT 18-B
AS SHOWN ON MAP 10
INTO LOTS 18-B-1 AND 18-B-2

PUULOA, EWA, OAHU, T. H.

November 26, 1949
22 Dillingham Bldg. Annex
Honolulu, T. H.

BERNARD H. McKEAGUE
REGISTERED LAND SURVEYOR
No. 232
HAWAII, U.S.A.

Bernard H. McKeague
Registered Land Surveyor 232
Land Court Surveyor Certificate 43

OWNER: LING SEE KYAU
OWNER'S CERTIFICATE OF TITLE NO. 21,760

AUTHORIZED AND APPROVED BY ORDER OF THE
JUDGE OF THE LAND COURT DATED January 17, 1950
BY ORDER OF THE COURT

P. Hunt Holland
REGISTRAR OF THE LAND COURT

Filed Jan. 3, 1950
Abraham W. Akana
Assistant Registrar

TAX MAP KEY 9-1-23:49

10" x 15" = 1.0 Sq. ft.