MAP 79

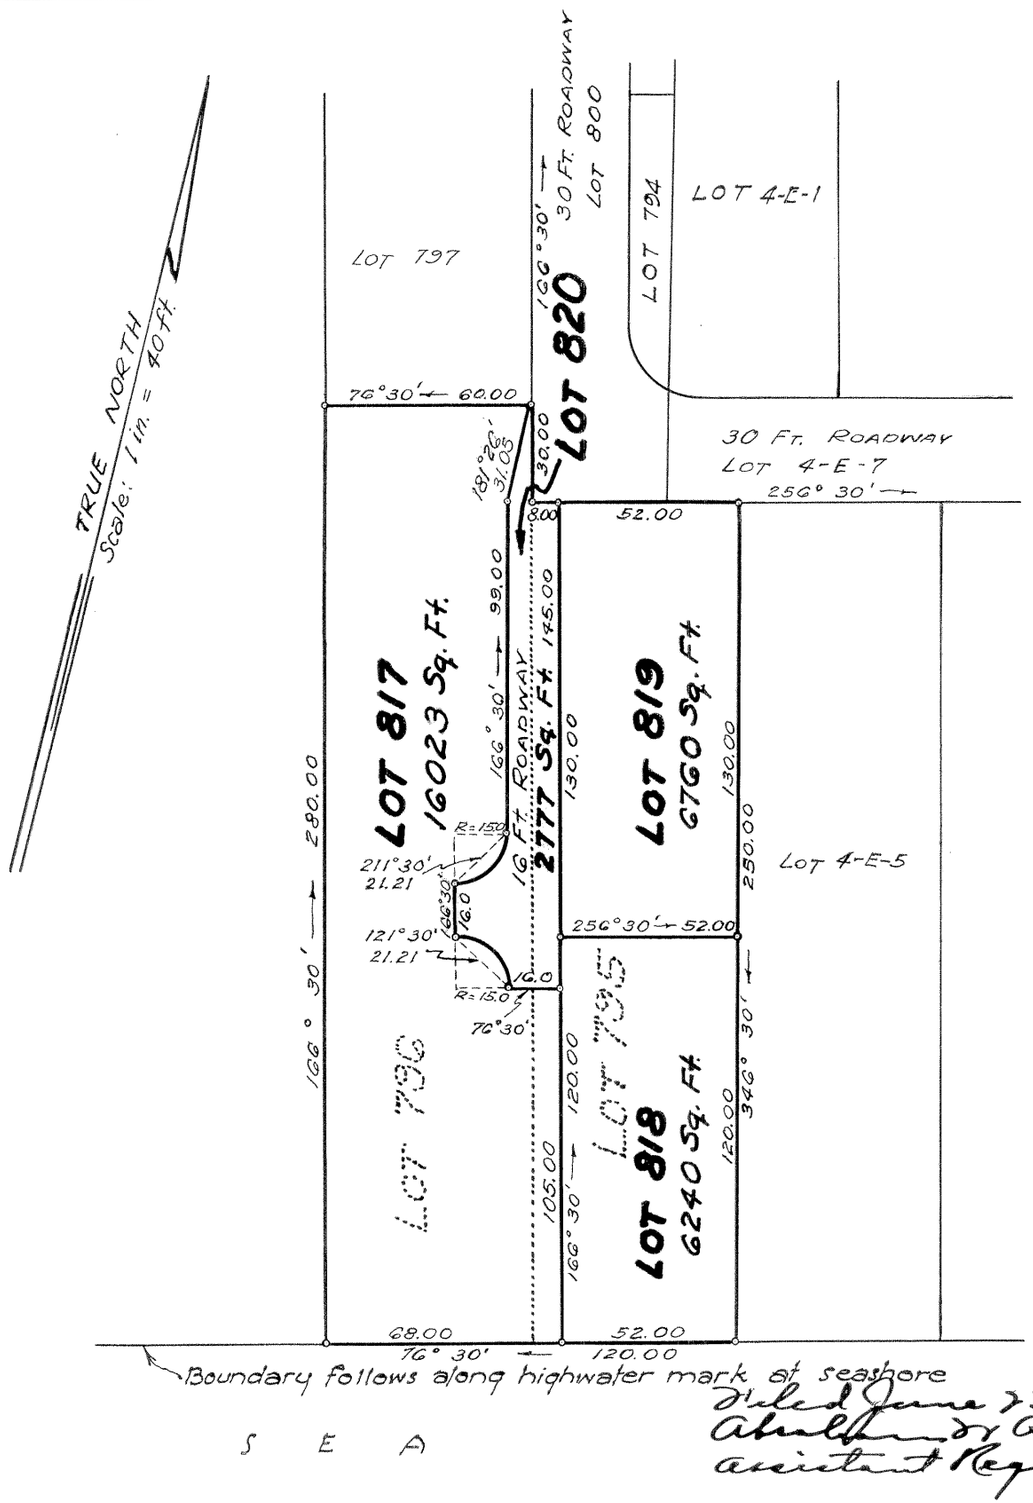

LAND COURT

TERRITORY OF HAWAII

LAND COURT APPLICATION 242

CONSOLIDATION OF LOTS 795 AND 796
AS SHOWN ON MAP 71
AND THE RESUBDIVISION OF SAID CONSOLIDATION
INTO LOTS 817, 818, 819, AND 820

PUULOA, EWA, OAHU, T. H.

June 13, 1950
22 Dillingham Bldg. Annex
Honolulu, T. H.

Bernard H. McKeague
Registered Land Surveyor 232
Land Court Surveyor 43

OWNERS: HENRY JINICHI TSUMOTO AND
CHIYOKO TSUMOTO
OWNERS' CERTIFICATE OF TITLE No. 43373

AUTHORIZED AND APPROVED BY THE ORDER OF THE
JUDGE OF THE LAND COURT DATED JULY 18, 1950.
BY ORDER OF THE COURT

Filed June 23, 1950
Abraham D. Akana
Assistant Registrar

[signature]
REGISTRAR OF THE LAND COURT

Tax Map Key: 9-1-07

10" x 15" = 1.04 Sq. Ft.

(1) 9