MAP 83

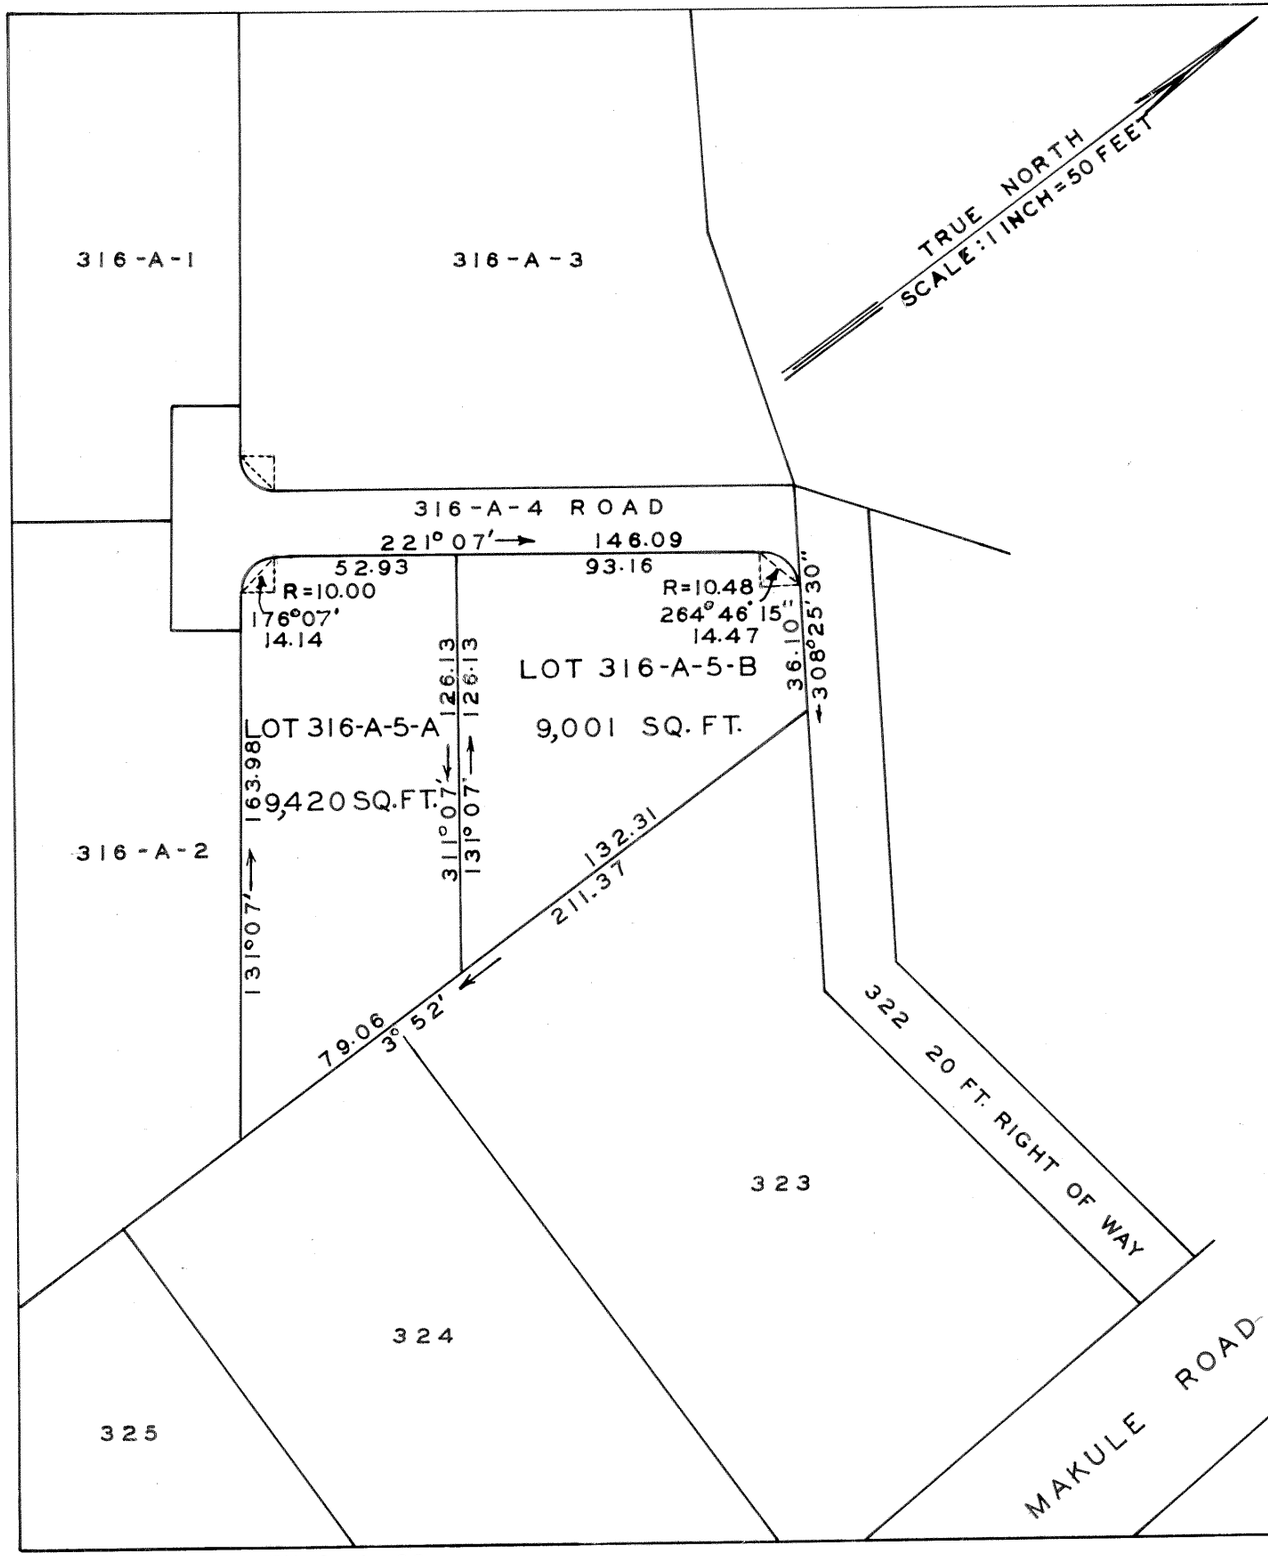

TAX MAP KEY 9-1-09

LAND COURT

TERRITORY OF HAWAII

LAND COURT APPLICATION 242
"PUULOA FARMS"

SUBDIVISION OF LOT 316-A-5

AS SHOWN ON MAP 64

INTO LOTS 316-A-5-A AND 316-A-5-B

PUULOA, EWA, OAHU, T.H.

JUNE 22, 1951.
EWA, OAHU, T. H.

REGISTERED LAND SURVEYOR No. 135 HAWAII

Keiji Suzuki
REGISTERED LAND SURVEYOR 135
LAND COURT SURVEYOR CERTIFICATE 73

OWNER: WALTER HARUO TAKIGUCHI
OWNERS CERTIFICATE OF TITLE: 45,748

AUTHORIZED AND APPROVED BY ORDER OF THE JUDGE OF THE LAND COURT DATED JULY 12, 1951.
BY ORDER OF THE COURT.
REGISTRAR OF THE LAND COURT.

Filed July 5, 1951

10 X 15 = 1 SQ. FT.