MAP 85

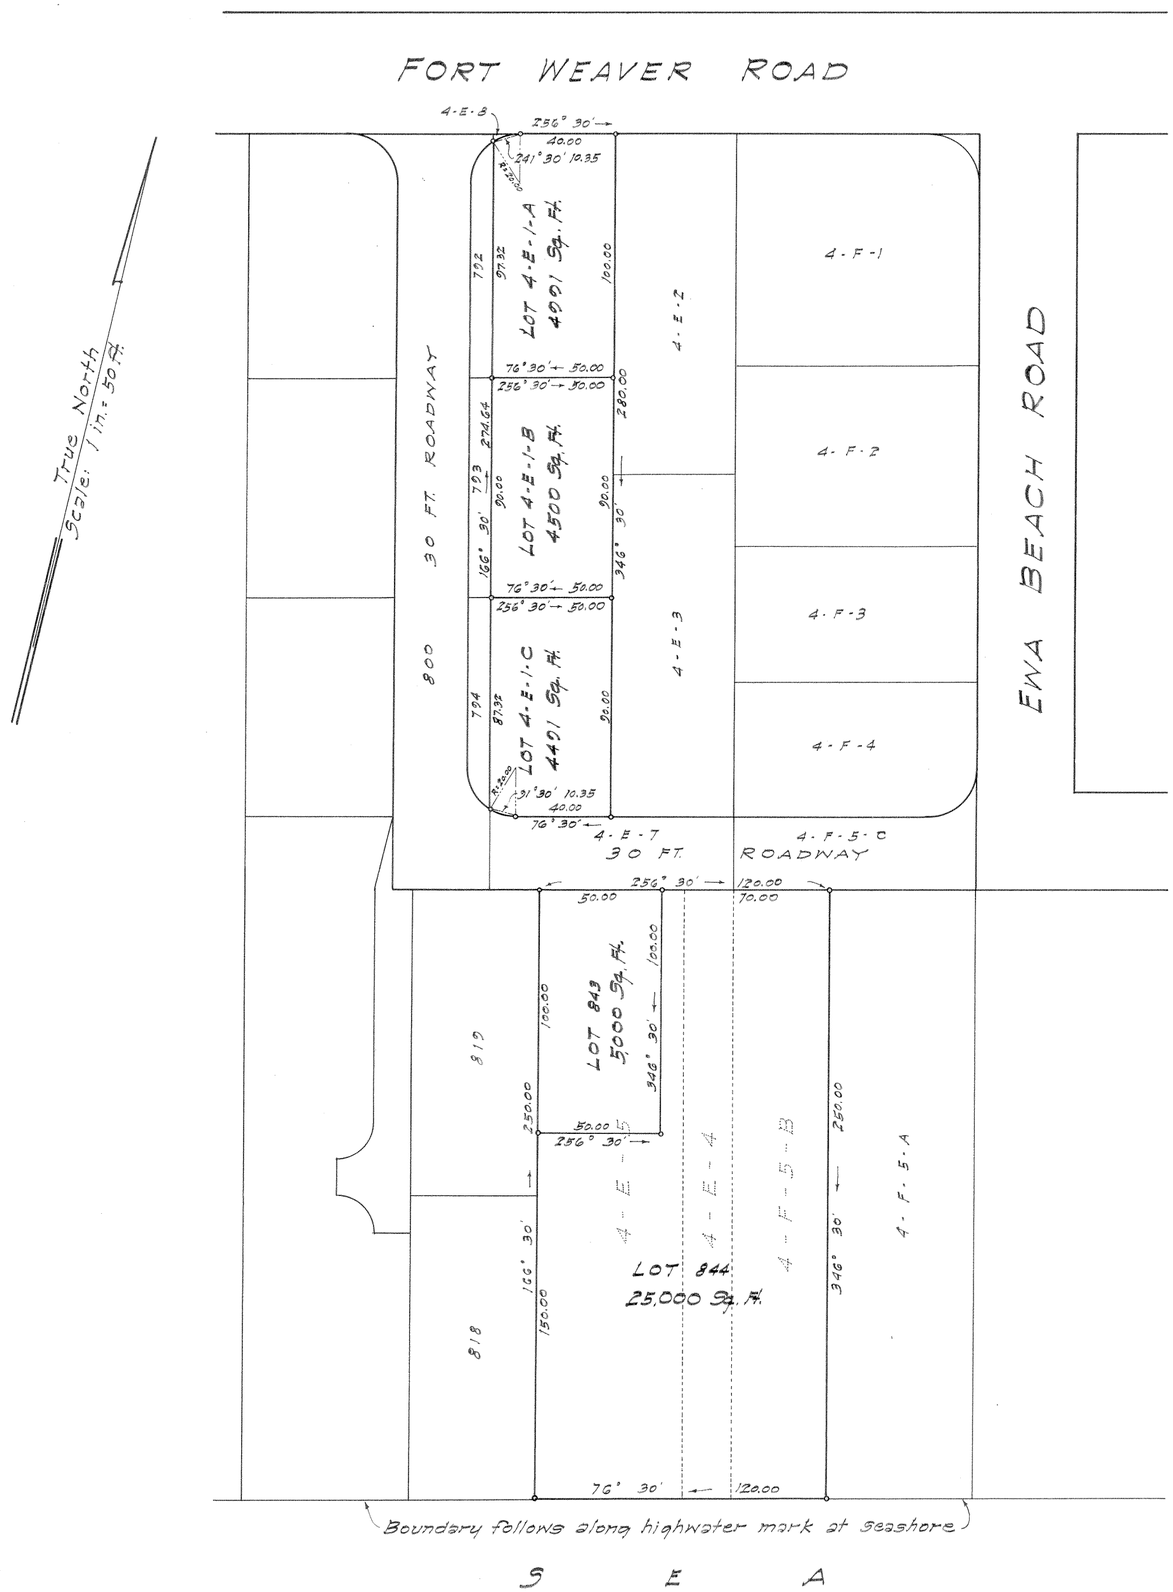

LAND COURT

TERRITORY OF HAWAII

LAND COURT APPLICATION 242

"PUULOA FARMS"

SUBDIVISION OF LOT 4-E-1 AS SHOWN ON MAP 55
INTO LOTS 4-E-1-A TO 4-E-1-C
AND CONSOLIDATION OF LOTS 4-E-4 AND 4-E-5 AS SHOWN ON MAP 55
AND LOT 4-F-5-B AS SHOWN ON MAP 56
AND RESUBDIVISION OF SAID CONSOLIDATION INTO LOTS 843 AND 844

PUULOA, EWA, OAHU, T. H.

December 12, 1951
22 Dillingham Bldg. Annex
Honolulu, T. H.

BERNARD H. McKEAGUE
REGISTERED LAND SURVEYOR
No 232
HAWAII, U.S.A.

Bernard H. McKeague
Registered Land Surveyor 232
Land Court Surveyor Certificate 43

OWNERS: TADASHI TSUMOTO AND SHIZUE TSUMOTO
OWNERS' CERTIFICATE OF TITLE NO. 38,925 AND 41,800

AUTHORIZED AND APPROVED BY ORDER OF THE JUDGE
OF THE LAND COURT DATED JANUARY 15, 1952.
BY ORDER OF THE COURT
REGISTRAR OF THE LAND COURT

Filed Jan. 9, 1952
Abraham W. Akana
Assistant Registrar

TAX MAP KEY: 9-1-07:42

15" x 21" = 2.2 Sq. Ft.