242

MAP 90

LAND COURT
TERRITORY OF HAWAII

LAND COURT APPLICATION 242
"PUULOA FARMS"

SUBDIVISION OF LOT 493-B
AS SHOWN ON MAP 61
INTO LOTS 493-B-1 AND 493-B-2.

PUULOA, EWA, OAHU, T. H.

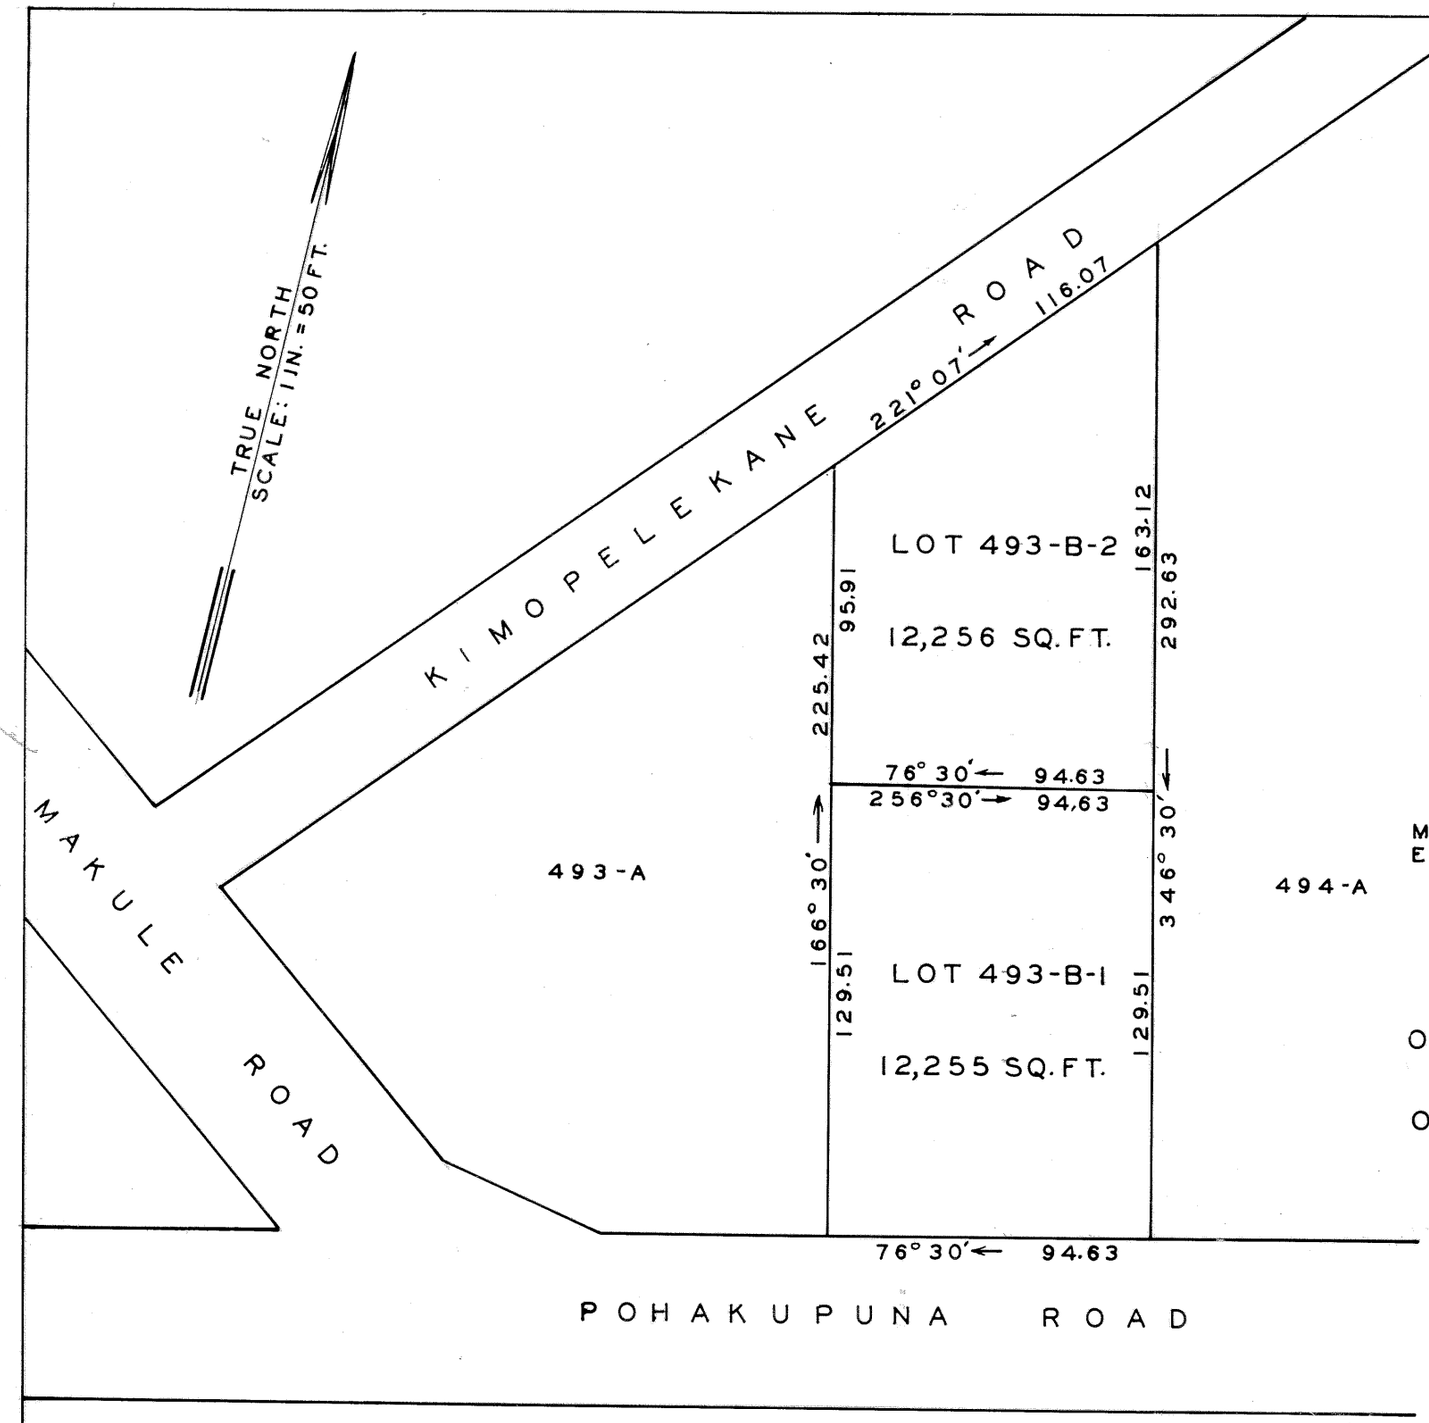

MAY 6, 1952.
EWA, OAHU, T. H.

KEN SUZUKI
REGISTERED LAND SURVEYOR
No. 135
HAWAII, U.S.A.

Keiji Suzuki
REGISTERED LAND SURVEYOR 135
LAND COURT SURVEYOR CERTIFICATE 73

OWNERS: SHIGERU KUSHIMA
SHIZUKO KUNISHIGE KUSHIMA

OWNER'S CERTIFICATE OF TITLE: 41,622

Authorized and Approved By Order Of The Judge Of The Land Court Dated: June 24, 1952
By Order Of The Court
Registrar Of The Land Court

Filed June 17, 195-
Registrar

TAX MAP KEY 9-1-25

10" X 15" = 1 SQ. FT.