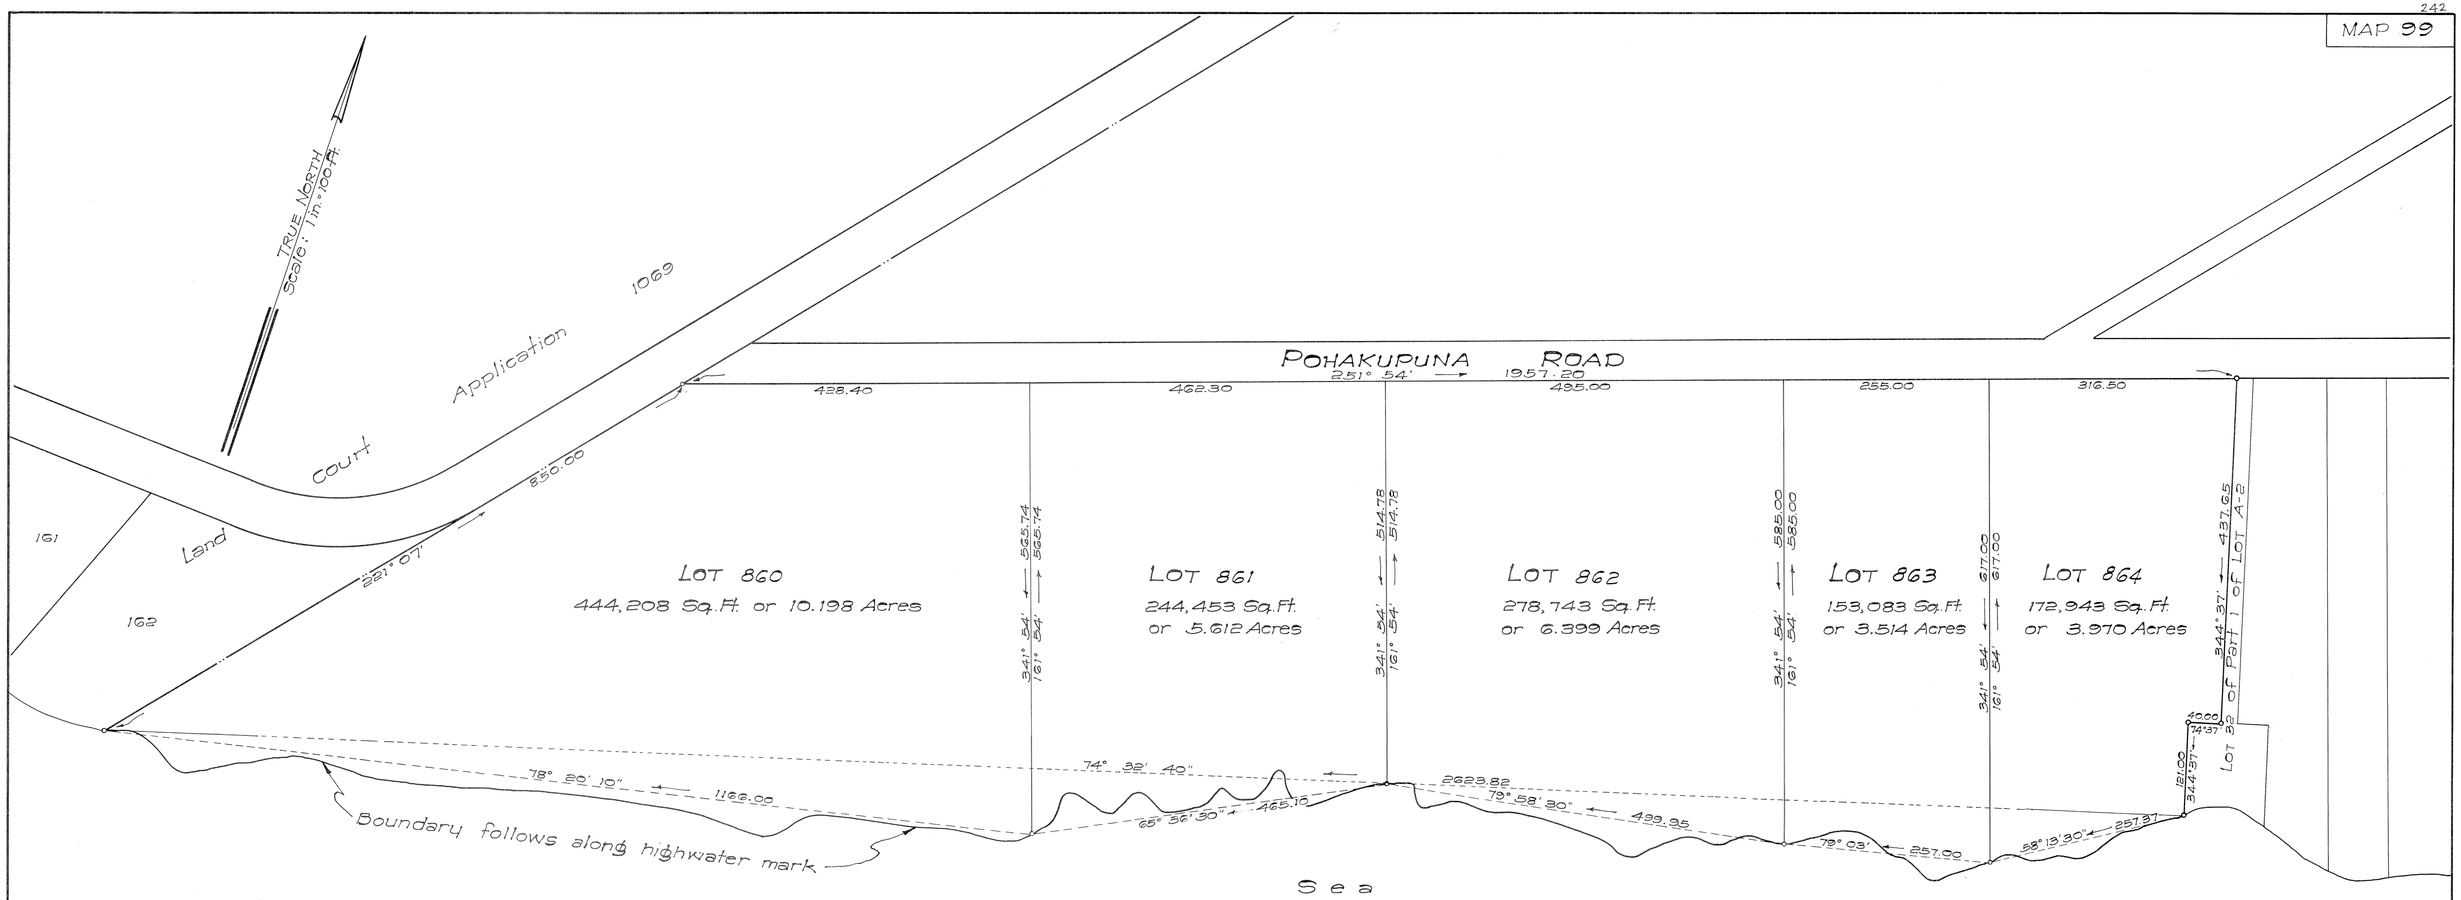

LAND COURT

TERRITORY OF HAWAII

LAND COURT APPLICATION 242

SUBDIVISION OF LOT 33
AS SHOWN ON MAP 6
INTO LOTS 860 TO 864 INCLUSIVE

AT PUULOA, OAHU, T. H.

AUTHORIZED AND APPROVED BY ORDER OF THE JUDGE OF THE LAND COURT DATED: NOVEMBER 20, 1953
BY ORDER OF THE COURT

[signature]
REGISTRAR OF THE LAND COURT

R. M. TOWILL
REGISTERED LAND SURVEYOR
No. 151
HAWAII, U.S.A.

205 Merchant St.
Honolulu, T. H.

[signature]
Registered Professional Surveyor
Certificate No. 151

Owners: Cooke Trust Company, Limited, as Successor Trustee of the Mary K. Parish Trust
Beatrice Dowsett Ross
Charlotte Dowsett Morris
Marion Dowsett Conger
Rowena Anne Niolopua Olsen,
Rowena Anne Niolopua Olsen, Trustee under the Will and of the Estate of Rowena N. Turner
Ethel Kilauea von Geldern
Madeleine Kehaulani Tyson

Owners' Certificates of Title: 47,870; 48,917 and 48,946

Filed Feb. 5, 1953
[signature]
Assistant Registrar

Tax Map Key: 9-1-09-3

21" x 32" = 4.7 Sq. Ft.

2217