MAP 126

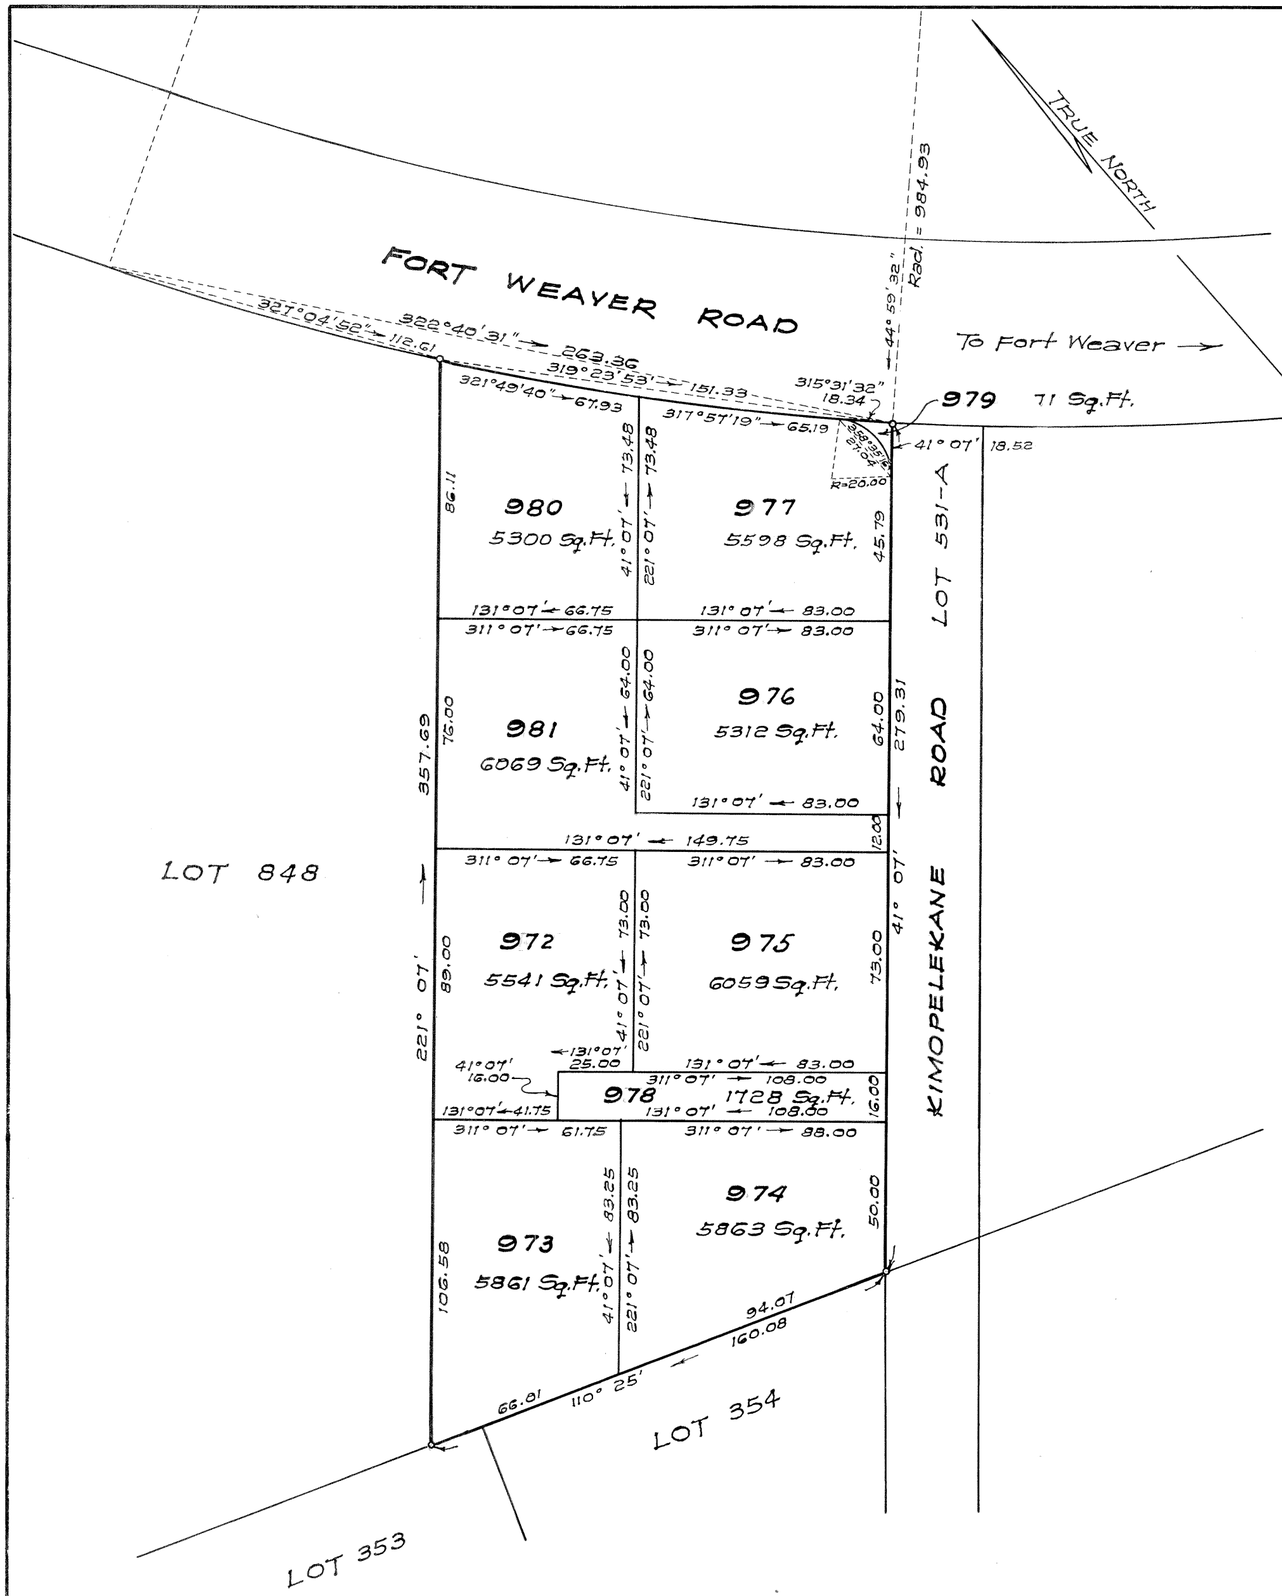

LAND COURT

TERRITORY OF HAWAII

LAND COURT APPLICATION 242

SUBDIVISION OF LOT 849
AS SHOWN ON MAP 86
INTO LOTS 972 TO 981 INCLUSIVE
AT PUULOA, OAHU, T. H.

320 WARD AVENUE
HONOLULU, T. H.
JUNE 12, 1958

A. E. MINVIELLE, JR. REGISTERED LAND SURVEYOR No. 193 HAWAII, U.S.A.

A. E. Minvielle, Jr.
A. E. Minvielle, Jr.
Surveyor and Maker of Plan.
Registered Certificate 193 E-S.

OWNERS: ADOLPH JOSEPH MENDONCA
VIOLET GONSALVES MENDONCA

OWNERS' CERTIFICATE OF TITLE: 67 919

AUTHORIZED AND APPROVED BY ORDER OF THE JUDGE OF THE LAND COURT DATED: AUGUST 11, 1958

BY ORDER OF THE COURT.

Abraham M. Akana
Asst. REGISTRAR OF THE LAND COURT.

Filed Aug 4, 1958
[illegible] Registrar

Tax Map Key: 9-1-08: 18

15" x 21" = [illegible] Sq. Ft.