MAP 128

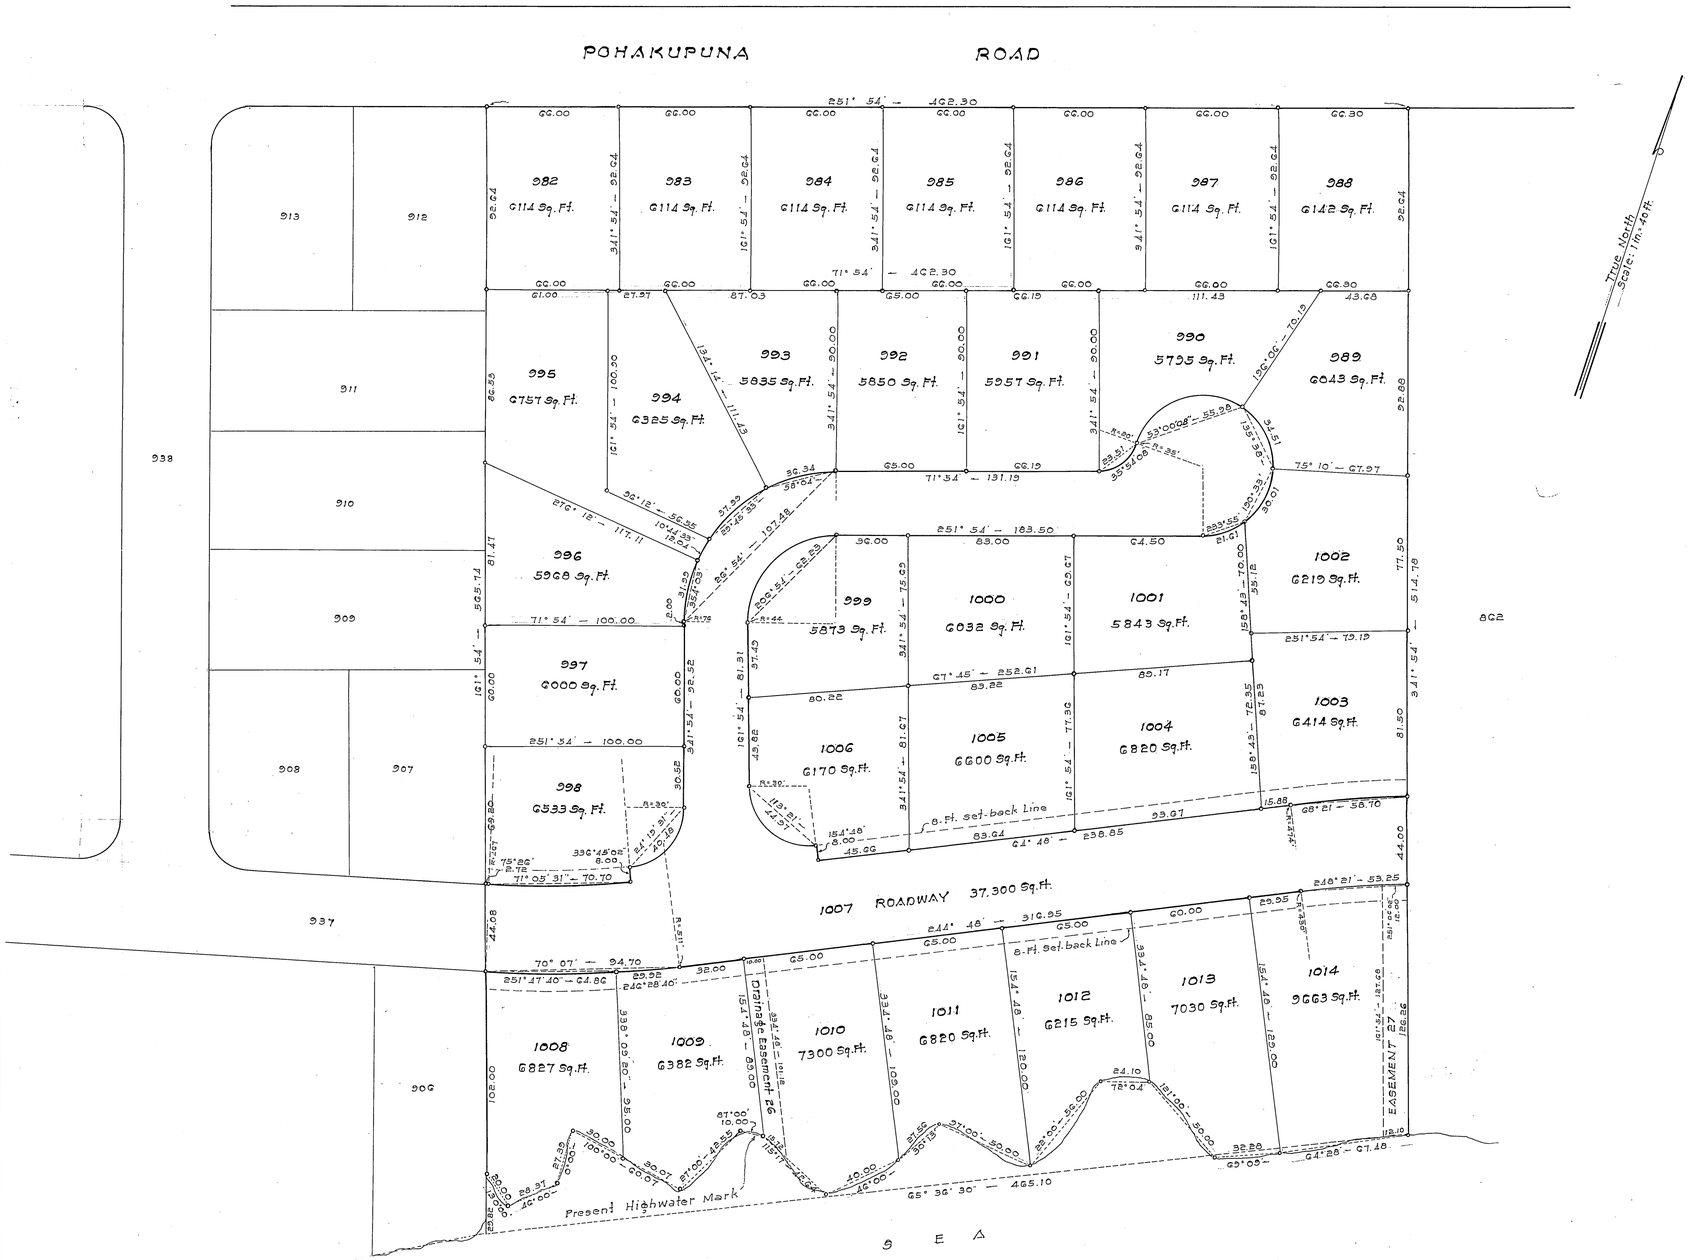

LAND COURT

TERRITORY OF HAWAII

LAND COURT APPLICATION 242

SUBDIVISION OF LOT 861, AS SHOWN ON MAP 99, INTO LOTS 982 TO 1014 (INCLUSIVE) AND DESIGNATION OF EASEMENTS 26 AND 27 ACROSS LOTS 1010 AND 1014 AT PUULOA, EWA, OAHU, T.H.

34 S. Beretania Street
Honolulu, Oahu, T.H.
May 21, 1958

REGISTERED LAND SURVEYOR No. 503-S — ERNEST K. H. PARK — HAWAII, U.S.A.

PARK & PARK, inc.
Engineers & Surveyors

BY: Ernest K. H. Park
Surveyor and Maker of Plan
Registered Certificate No. 503-S

OWNERS: Cooke Trust Company, Limited. Trustee

OWNER'S CERTIFICATES OF TITLE: 62,816, 62815 and 62814

AUTHORIZED AND APPROVED BY ORDER OF THE JUDGE OF THE LAND COURT DATED SEPTEMBER 16, 1958, BY ORDER OF THE COURT

Abraham N. Akana
Asst. REGISTRAR OF THE LAND COURT

Filed Sept. 11, 1958
Abraham N. Akana
Assistant Registrar

NOTES:-
Area of Easement 26 = 951 Sq. Ft.
Area of Easement 27 = 1524 Sq. Ft.

Tax Map Key: 9-1-09:43

32" × 21" = 4.7 ¢