242

MAP 133

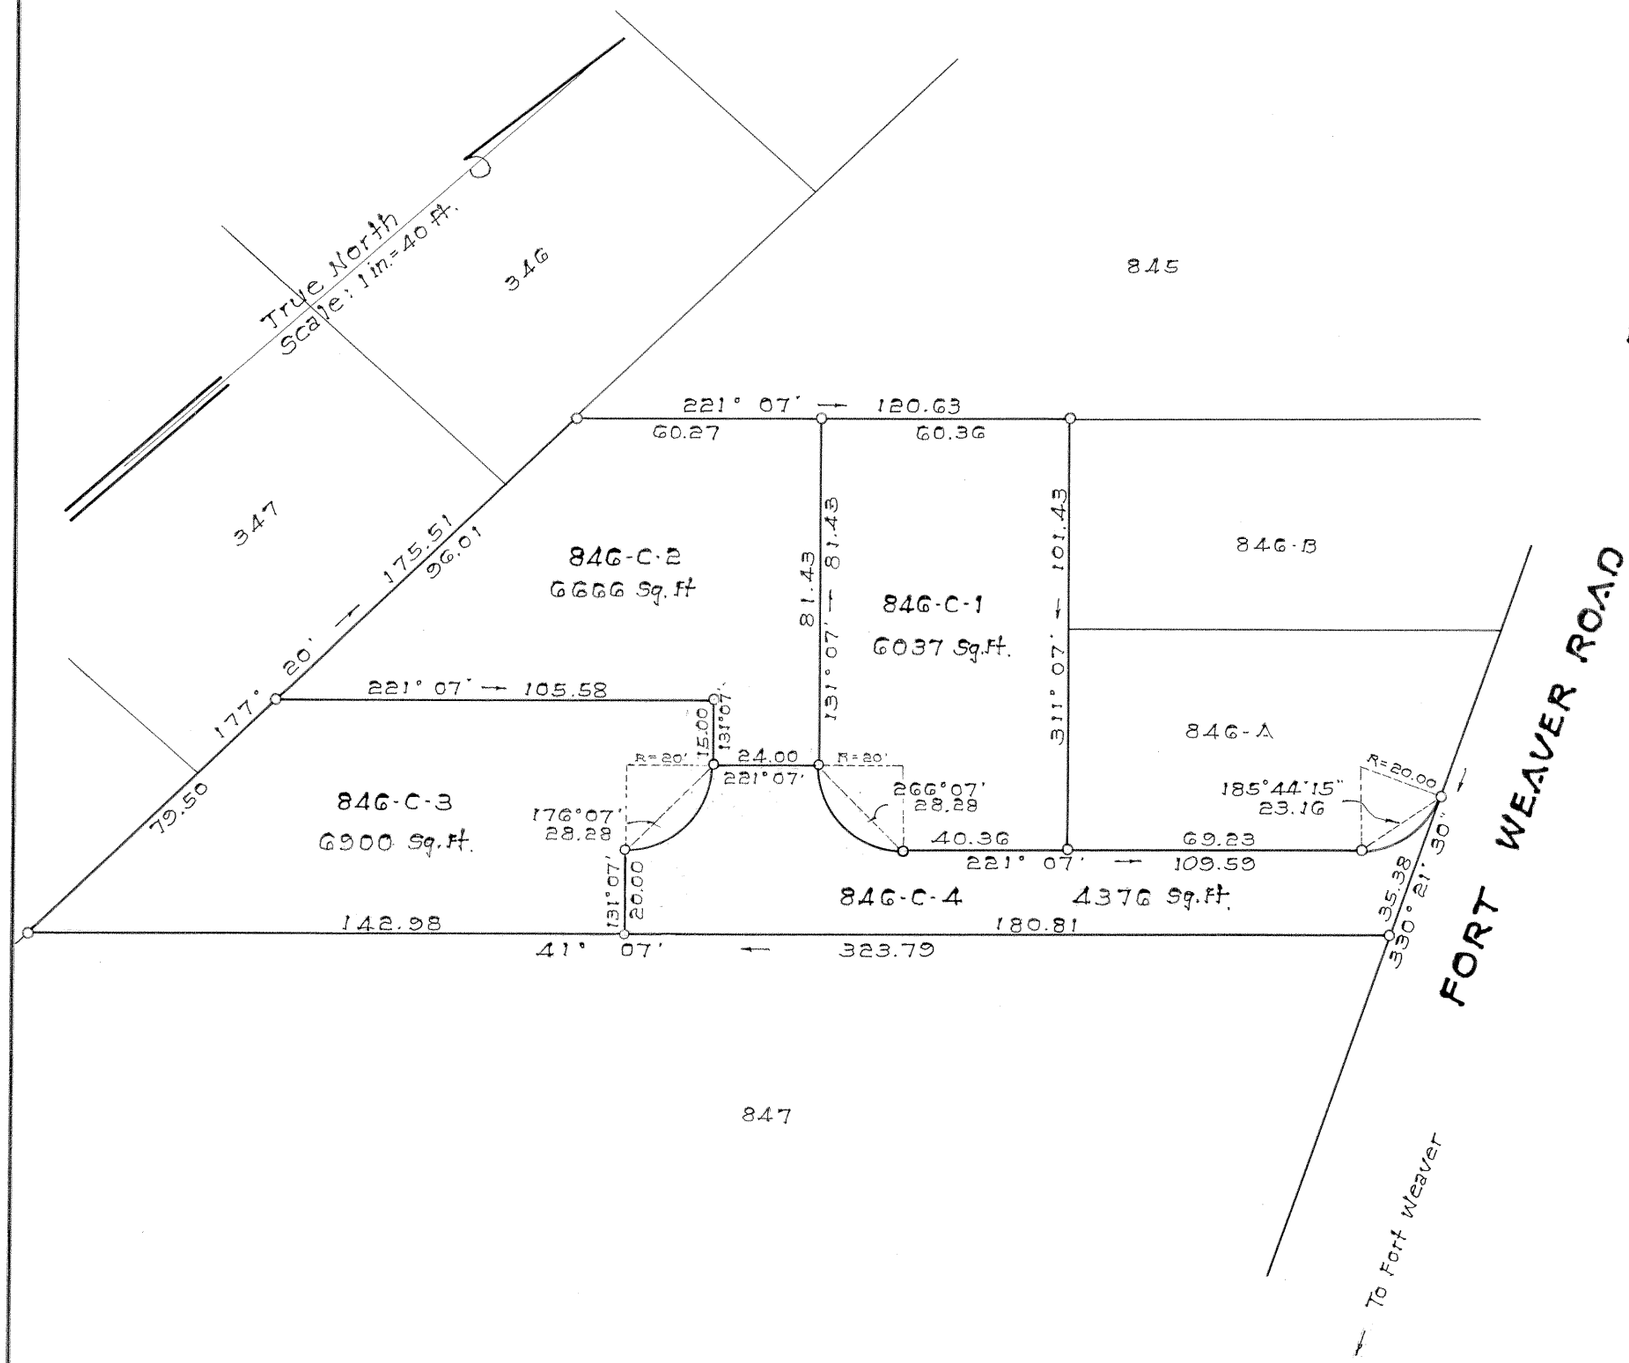

LAND COURT

STATE OF HAWAII

LAND COURT APPLICATION 242
SUBDIVISION OF LOT 846-C
AS SHOWN ON MAP 101
INTO LOTS 846-C-1 TO 846-C-4 (INCLUSIVE)
AT PUULOA, EWA, OAHU

WALLACE S. W. KIM
REGISTERED LAND SURVEYOR No. 738
HAWAII, U.S.A.

HONOLULU, Hawaii
APRIL, 1959

Wallace S. W. Kim
Registered Professional Surveyor
Certificate No. 738-S

OWNERS: Hicks Construction Co., Inc.

OWNER'S CERTIFICATE OF TITLE: 75,647

AUTHORIZED AND APPROVED BY ORDER OF THE JUDGE
OF THE LAND COURT DATED: OCTOBER 27, 1959.
BY ORDER OF THE LAND COURT:

Abraham N. Akana
Asst. REGISTRAR OF THE LAND COURT
Filed Oct. 23, 1959
P. H. Mulhall and
Registrar

TAX MAP KEY 9-1-8-46

10" x 15" = 1.0 ∓