242

MAP 140

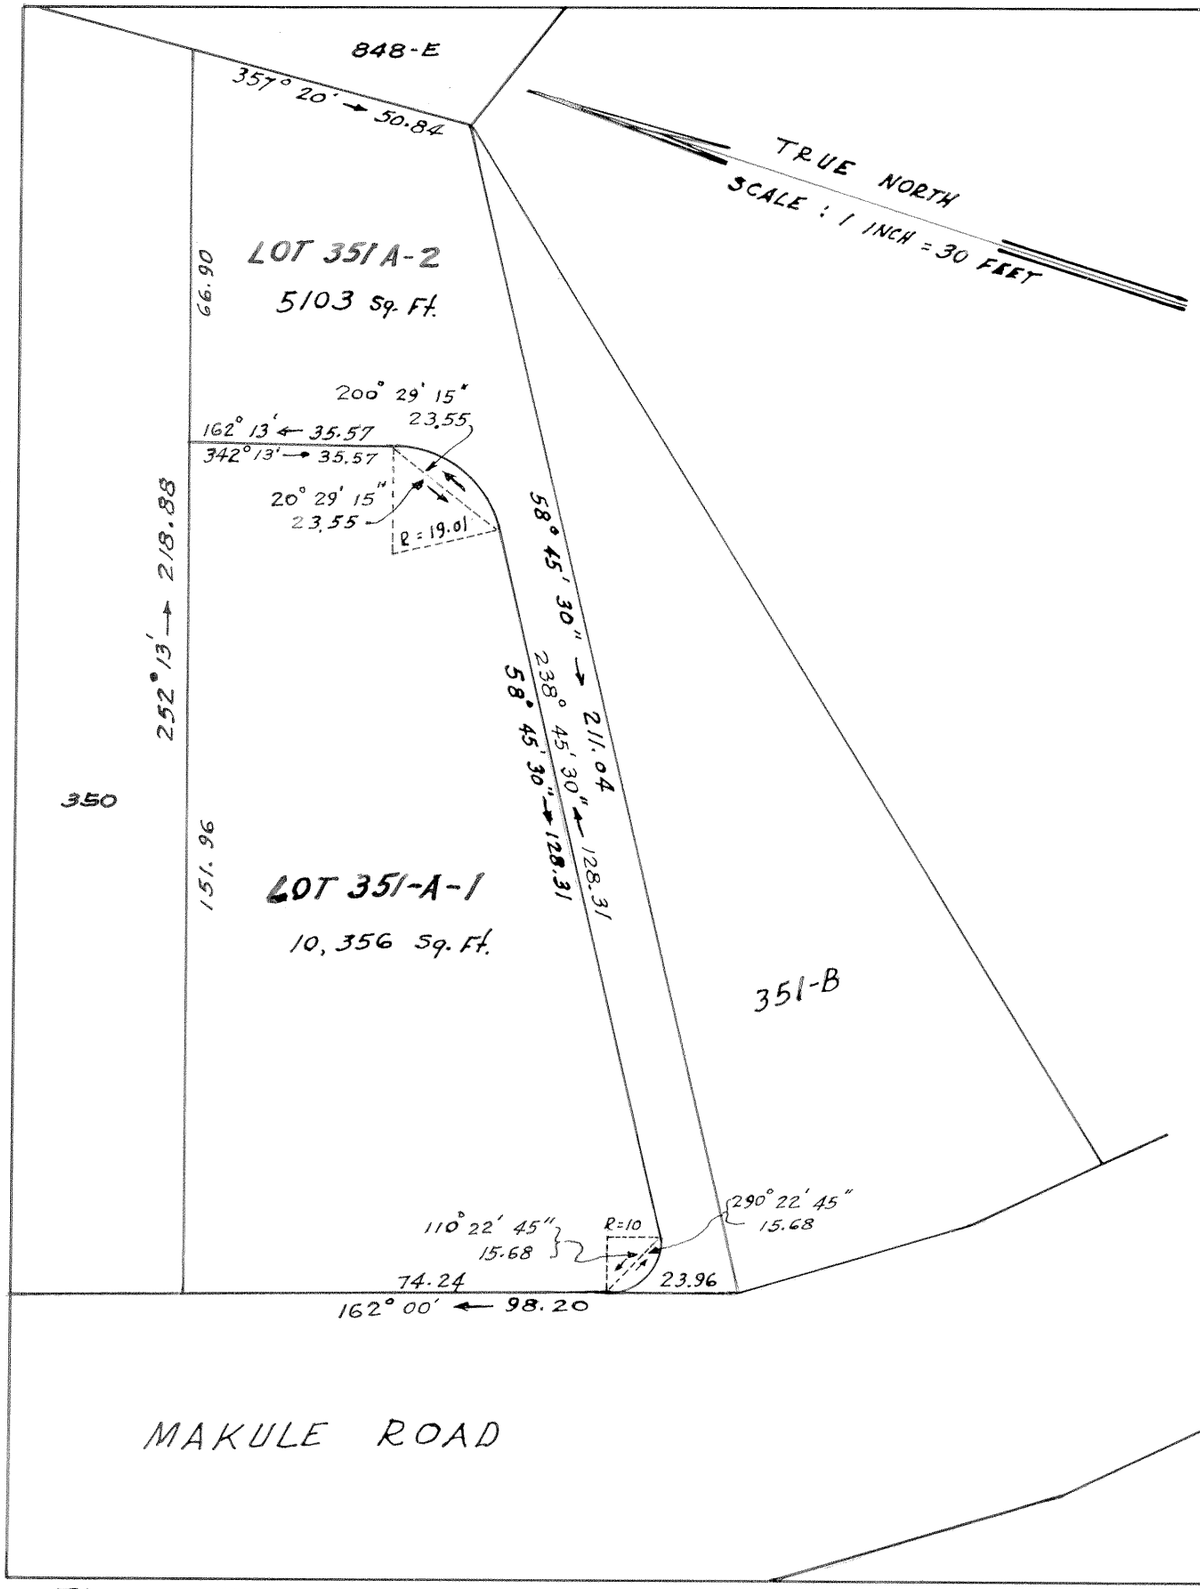

LAND COURT

STATE OF HAWAII

LAND COURT APPLICATION 242
"PUULOA FARM LOTS"

SUBDIVISION OF LOT 351-A
AS SHOWN ON MAP 66
INTO LOTS 351-A-1 AND 351-A-2

AT PUULOA, EWA, OAHU, HAWAII.

AUGUST 29, 1960
EWA, OAHU, HAWAII

BY: Keiji Suzuki
REGISTERED LAND SURVEYOR 135
LAND COURT SURVEYOR CERTIFICATE 73

KEIJI SUZUKI REGISTERED LAND SURVEYOR No. 135 HAWAII, U.S.A.

OWNERS: ESTIBAN SISMAR
PILAR GENABE SISMAR

OWNER'S CERTIFICATE OF TITLE : 45,812

AUTHORIZED AND APPROVED BY ORDER OF THE JUDGE OF THE LAND COURT DATED: NOVEMBER 16, 1960

BY ORDER OF THE COURT:
P. Mulholland
REGISTRAR OF THE LAND COURT

Filed Nov. 14, 1960
P. Mulholland
Registrar

TAX MAP KEY: 9-1-08-34

10 X 15 = 1 SQ. FT.