242

MAP 141

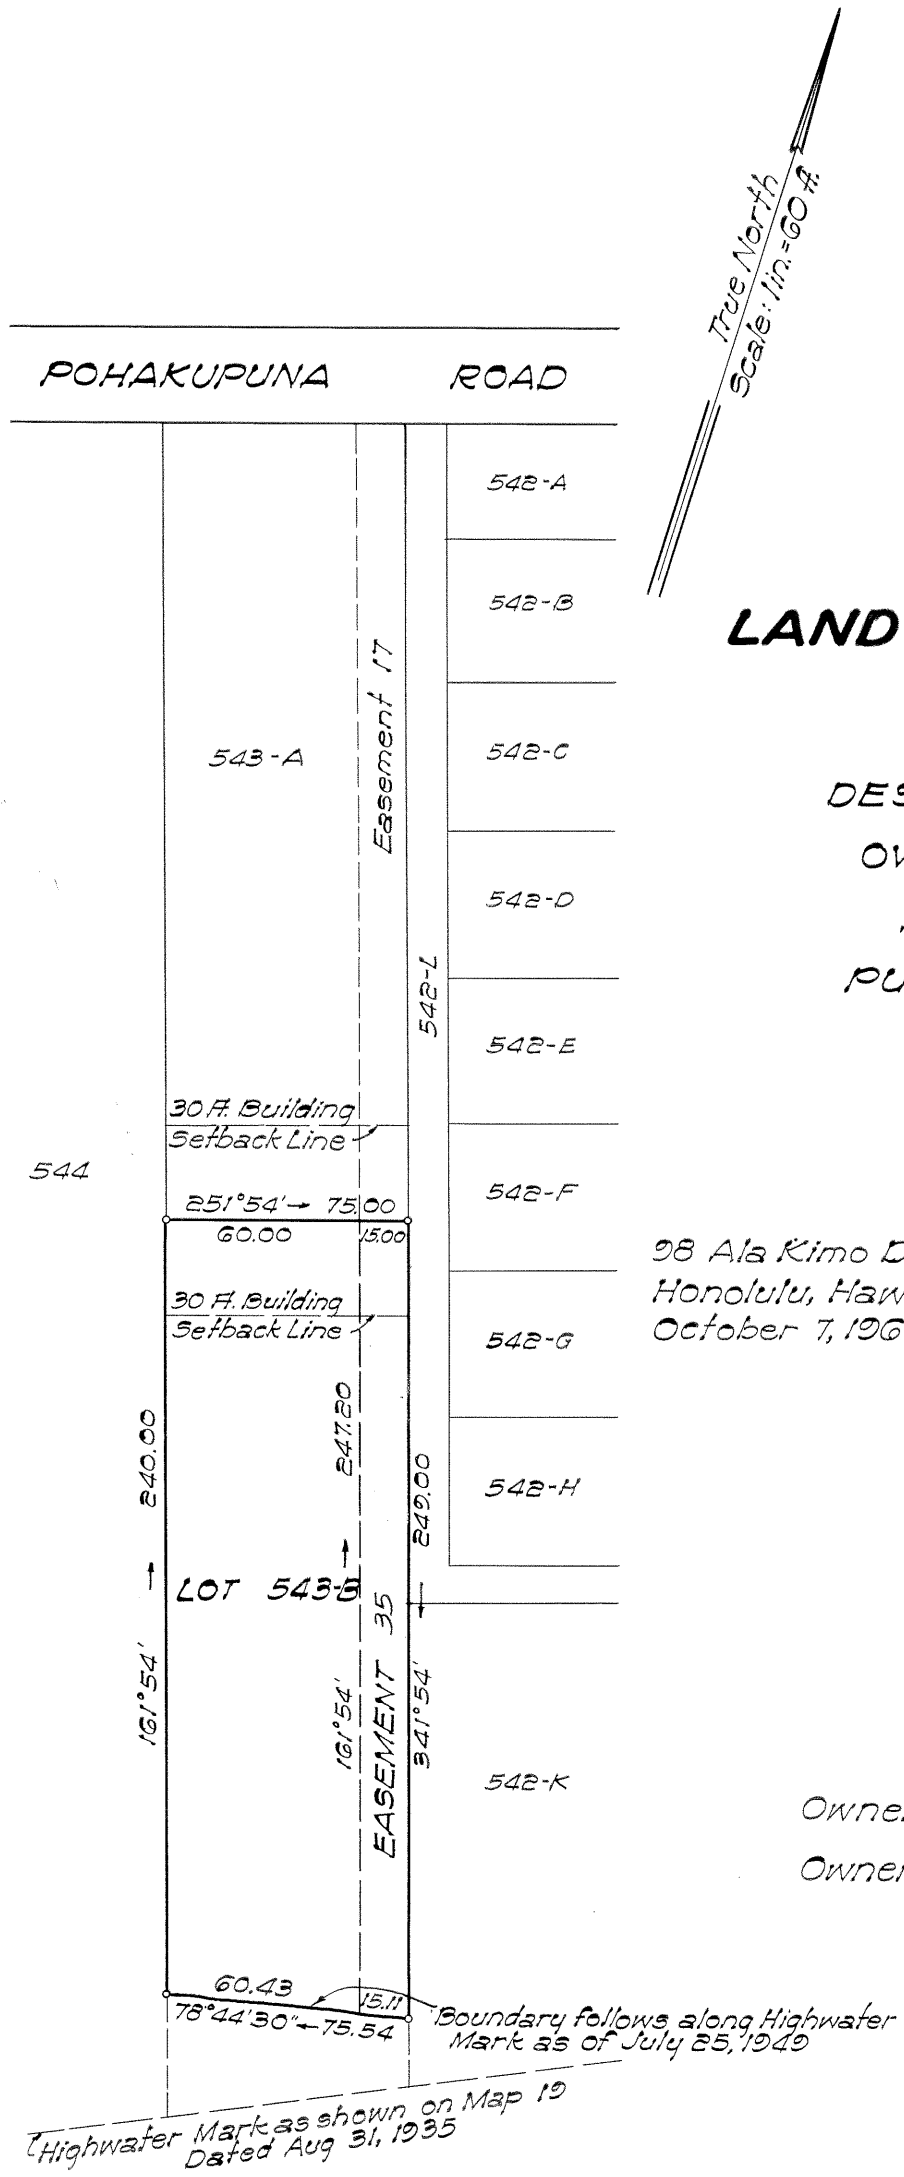

LAND COURT

STATE OF HAWAII

LAND COURT APPLICATION 242

DESIGNATION OF EASEMENT 35
OVER AND ACROSS LOT 543-B
AS SHOWN ON MAP 73
PUULOA, EWA, OAHU, HAWAII

98 Ala Kimo Drive
Honolulu, Hawaii
October 7, 1960

BY: Henry B. Copp
Registered Professional Surveyor 258
Land Court Surveyor 59

HENRY B. COPP
REGISTERED LAND SURVEYOR No. 258
HAWAII, U.S.A.

Owners: Martin Ilaban and Mary Ilaban

Owners Certificate of Title: 44,897

AUTHORIZED AND APPROVED BY ORDER OF THE JUDGE OF THE LAND COURT DATED: November 18, 1960
BY ORDER OF THE COURT

P. Thurlhallard
REGISTRAR OF THE LAND COURT

AREA OF EASEMENT 35 = 3,722 Sq. Ft.

Filed Nov. 18, 1960
Rudolph K. Espinda
Assistant Registrar

Tax Map Key: 9-1-28-09

10" × 15" = 1 Sq. Ft.