MAP 151

LAND COURT

STATE OF HAWAII

LAND COURT APPLICATION 242

CONSOLIDATION OF LOTS 1238, 1240 AND 529-B
AS SHOWN ON MAPS 142 AND 150
AND RESUBDIVISION OF SAID CONSOLIDATION
INTO LOTS 1323 TO 1333 INCLUSIVE

AT PUULOA, EWA, OAHU, HAWAII.

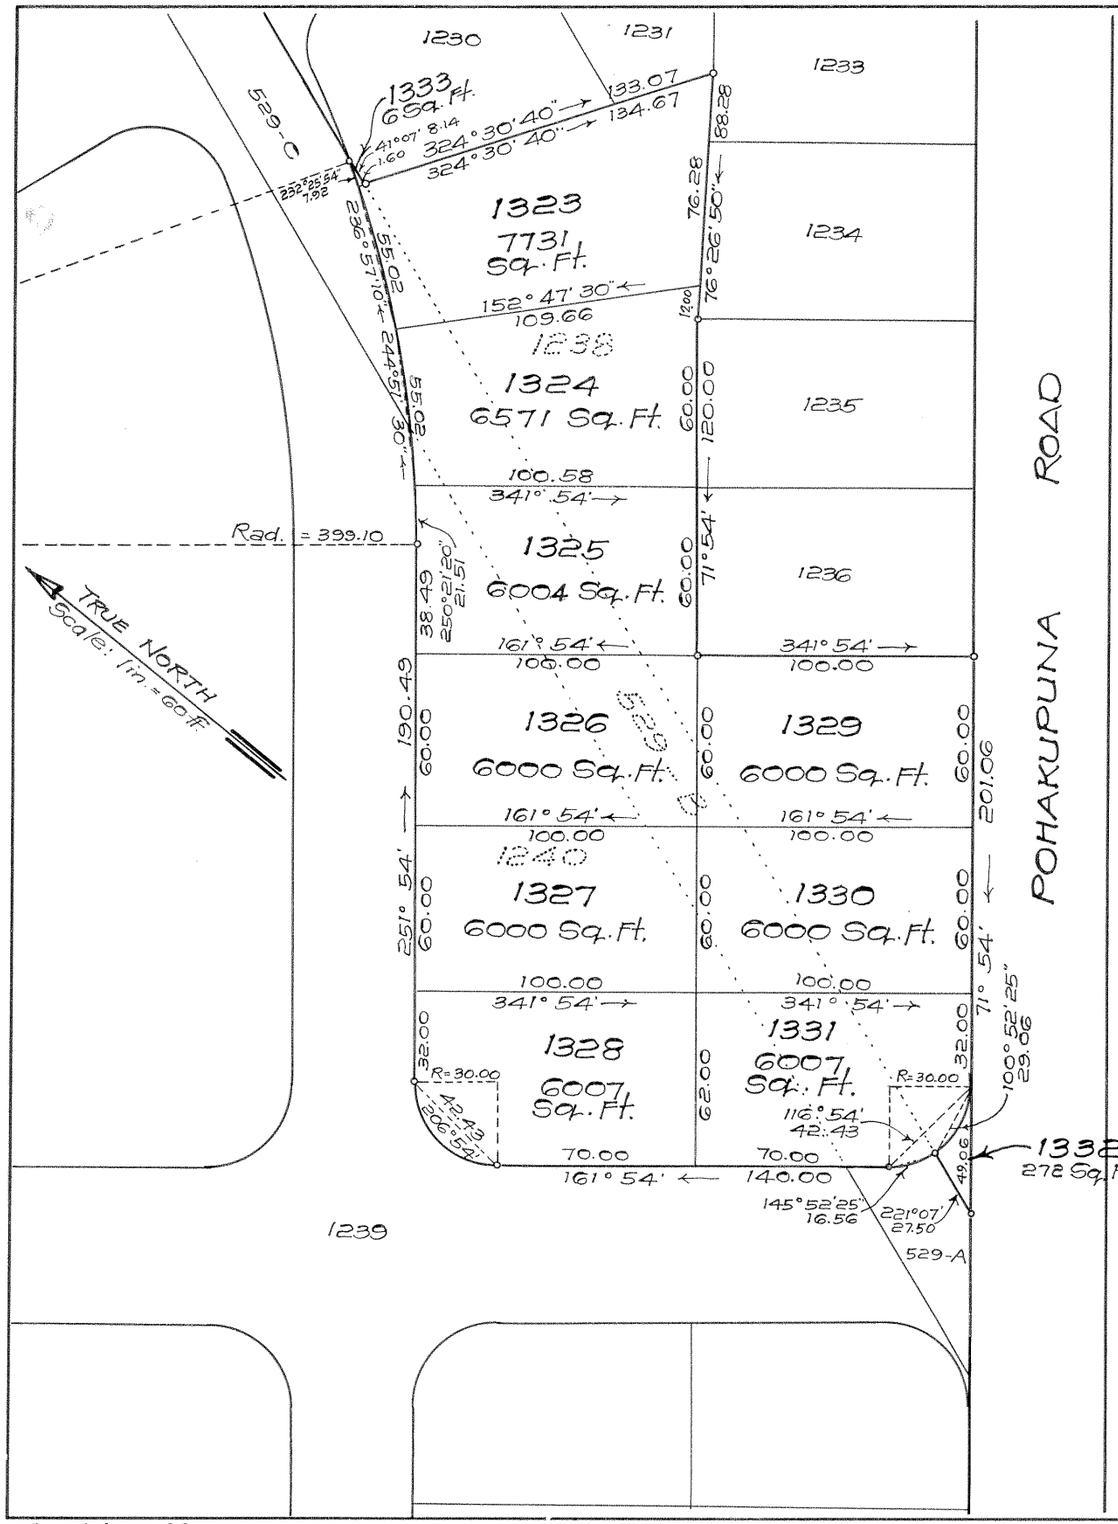

R. M. TOWILL CORPORATION

233 Merchant St.
Honolulu, Hawaii
October 9, 1961

SAULUN CHOCK
REGISTERED LAND SURVEYOR
No. 398-S
HAWAII, U.S.A.

By: Saulun Chock
Registered Professional Surveyor
Certificate Number 398

OWNER: OAHU SUGAR COMPANY, LIMITED.
Owner's Certificate of Title: 84,154 (Lots 1238 and 1240)
Owner's Certificate of Title: 85,496 (Lot 529-B)

AUTHORIZED AND APPROVED BY ORDER OF THE JUDGE
OF THE LAND COURT DATED: NOVEMBER 24, 1961
BY ORDER OF THE COURT

REGISTRAR OF THE LAND COURT

Filed Nov. 22, 1961 Paul Coffman

Tax Map Key: 9-1-09

6623-0-S

10" X 15" = 1.0 Sq. Ft.