242

MAP 152

LAND COURT
STATE OF HAWAII

LAND COURT APPLICATION 242
"PUULOA FARM LOTS"

SUBDIVISION OF LOT 318-A-1
AS SHOWN ON MAP 22
INTO LOTS 318-A-1-A AND 318-A-1-B
AT PUULOA, EWA, OAHU, HAWAII

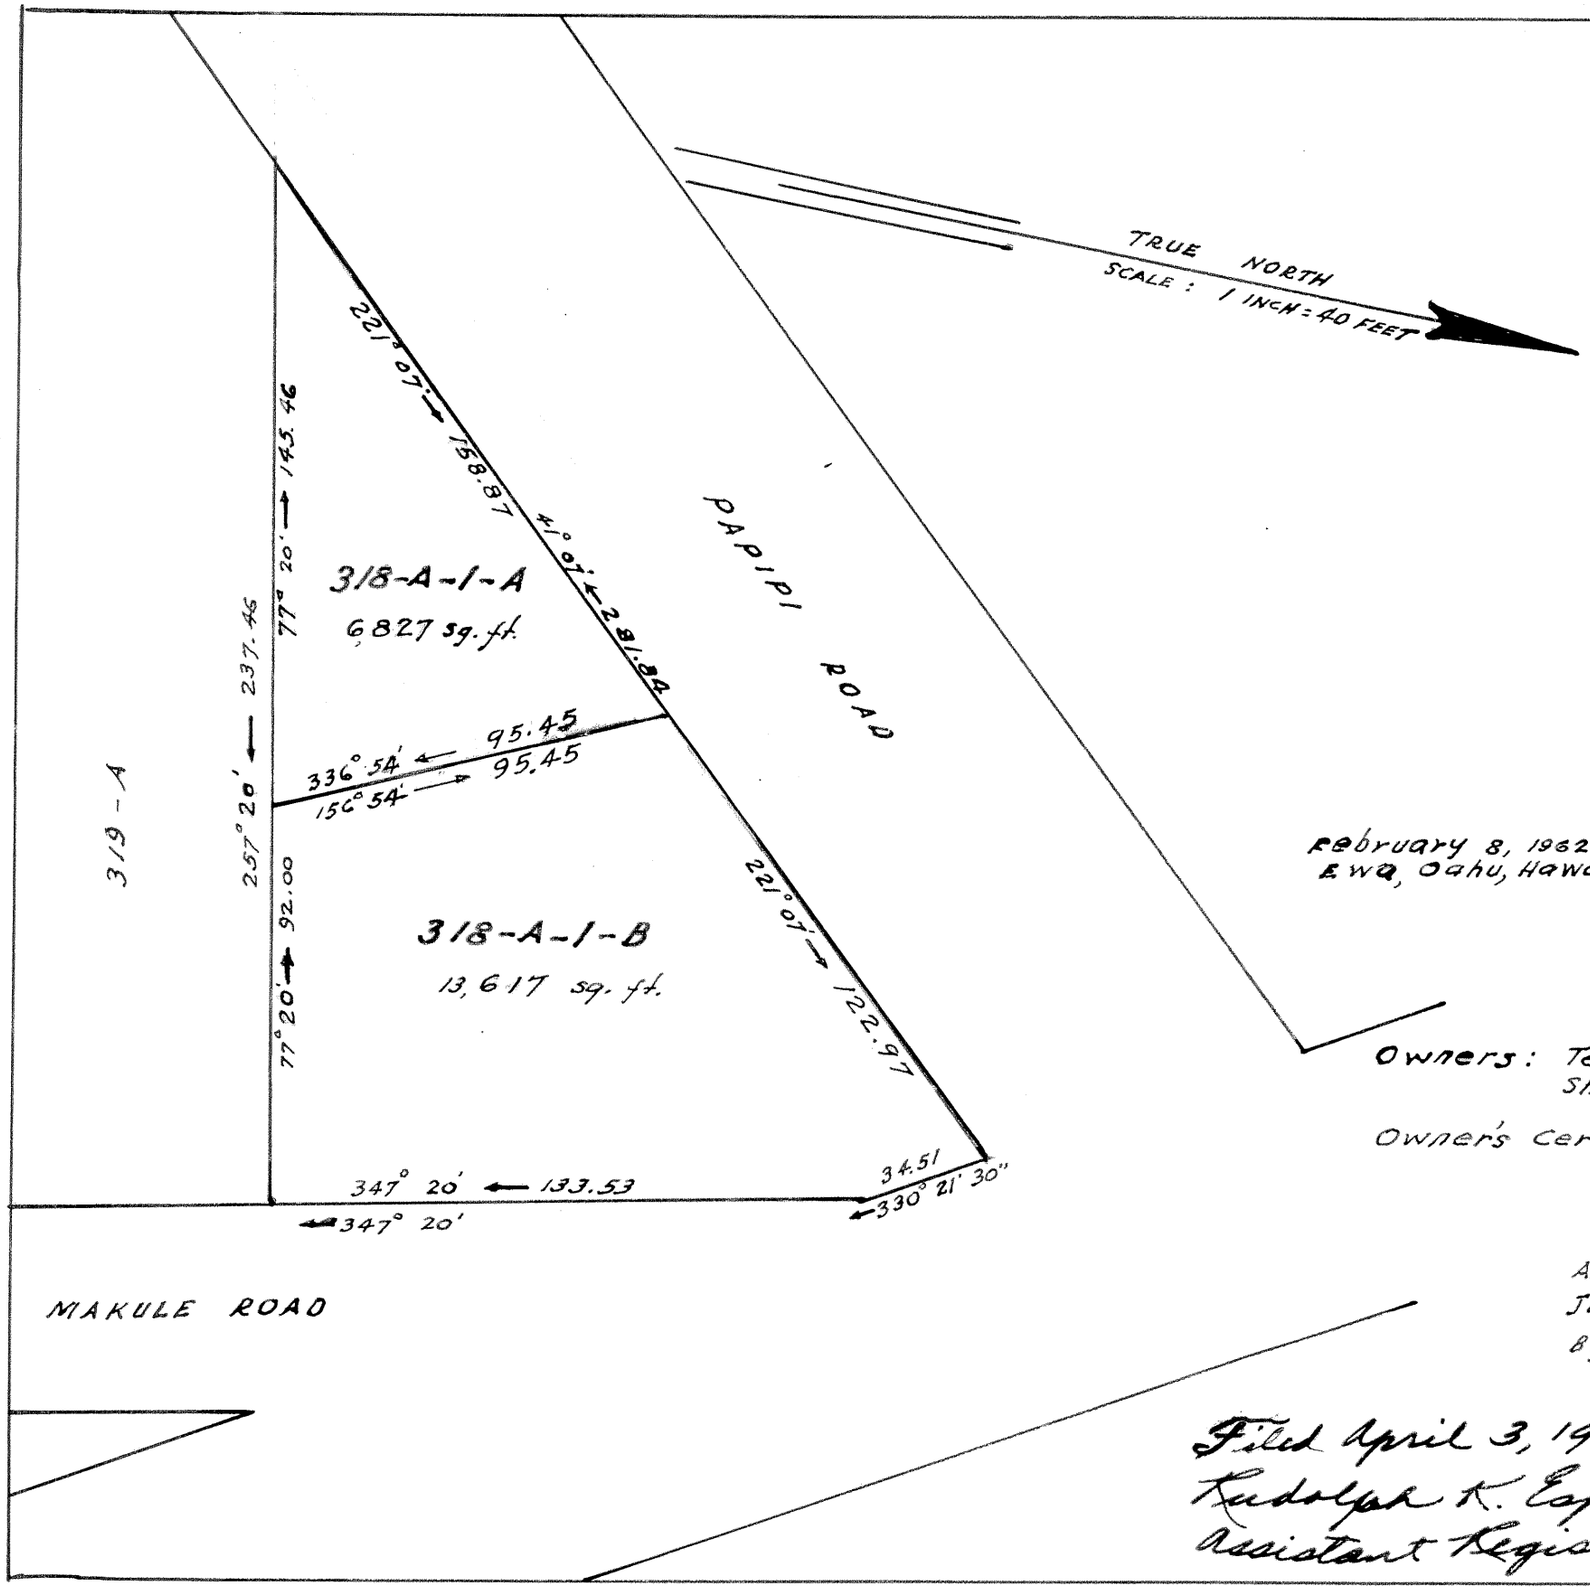

February 8, 1962
Ewa, Oahu, Hawaii

KEIJI SUZUKI
REGISTERED LAND SURVEYOR
No. 135
HAWAII U.S.A.

Keiji Suzuki
Registered Land Surveyor 135
Land Court Surveyor certificate 73

Owners: Teruo Nosaka
Shizue Nosaka

Owner's Certificate of Title : 35974

Authorized and approved by the order of the Judge of the Land Court dated APRIL 5, 1962
By order of the Court

Registrar of the Land Court

Filed April 3, 1962
Rudolph K. Espinda
Assistant Registrar

TAX MAP KEY: 9-1-08-13

10" x 15" = 1 SQ. FT.