MAP 159

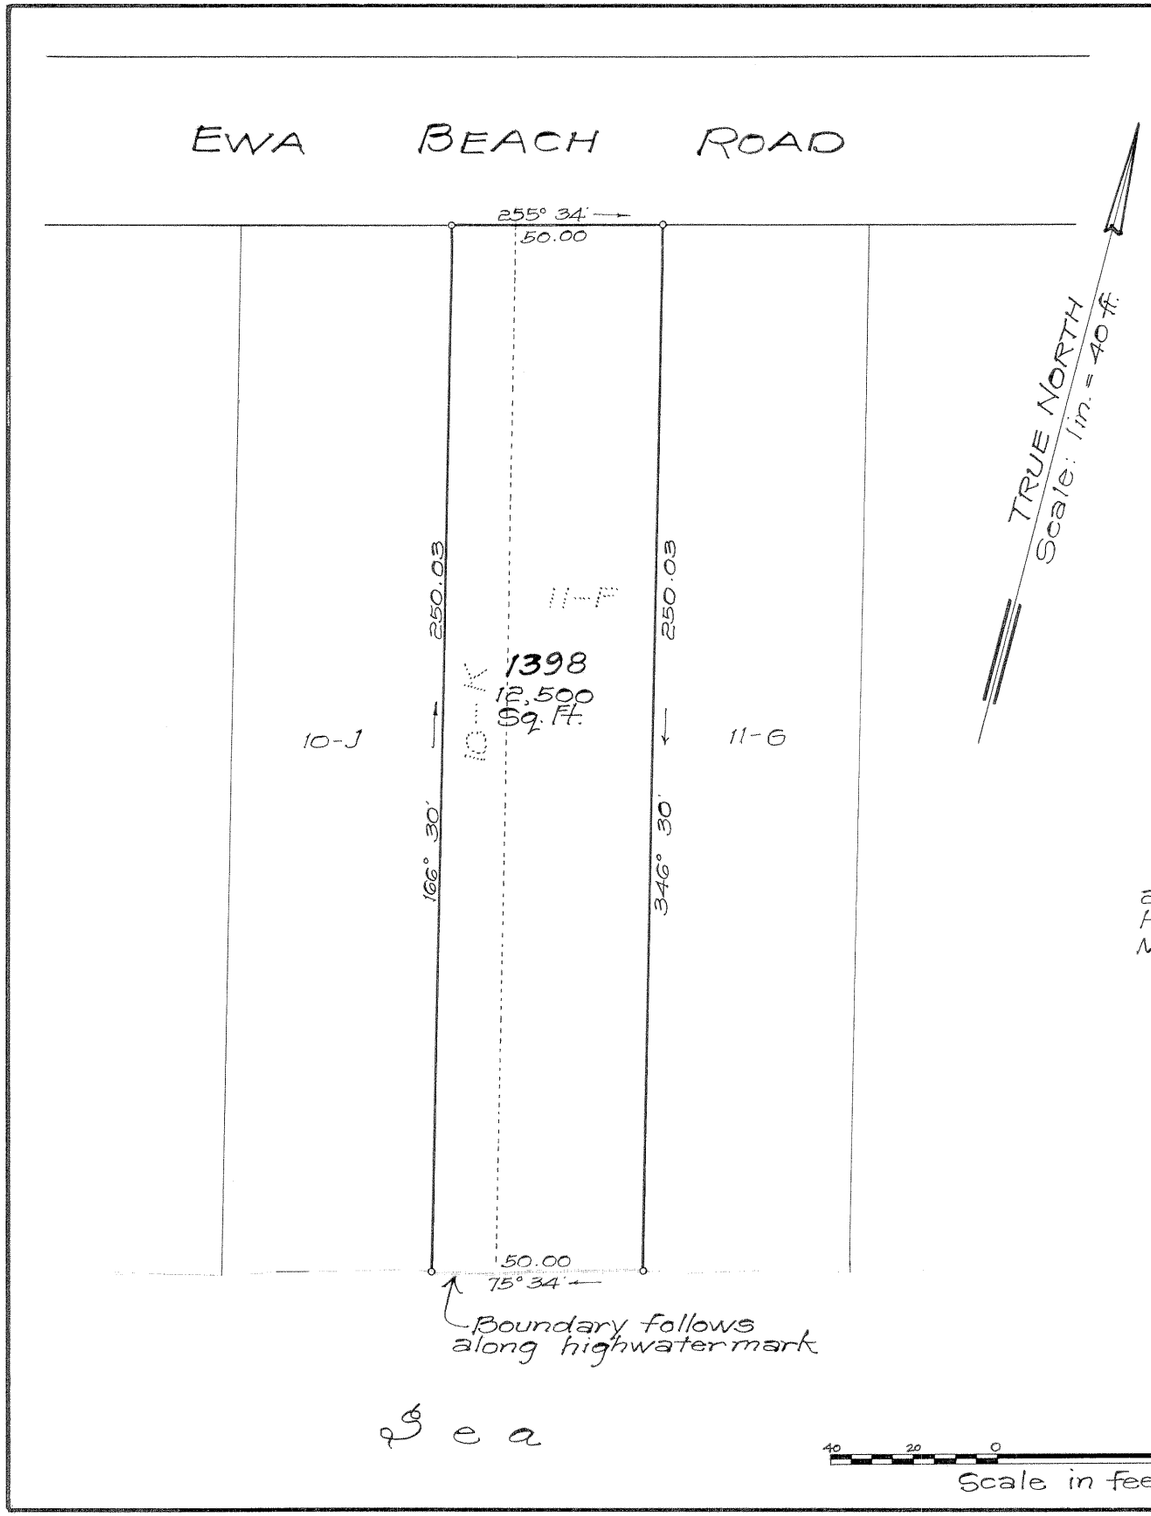

LAND COURT

STATE OF HAWAII

LAND COURT APPLICATION 242

CONSOLIDATION OF LOTS 10-K AND 11-F
AS SHOWN ON MAP 10
INTO LOT 1398

AT PUULOA, EWA, OAHU, HAWAII

R. M. TOWILL CORPORATION

233 Merchant St.
Honolulu, Hawaii
March 16, 1964

SAU LUN CHOCK
REGISTERED LAND SURVEYOR
No. 398-S
HAWAII, U.S.A.

By: Sau Lun Chock
Registered Professional Surveyor
Certificate Number 398

OWNER: Henry Seichi Kumura and Midori Kumura

Owners' Certificate of Title: 91,396

AUTHORIZED AND APPROVED BY ORDER OF THE JUDGE
OF THE LAND COURT DATED: APRIL 9, 1964
BY ORDER OF THE COURT

R. D. Mulholland
REGISTRAR OF THE LAND COURT

Filed April 7, 1964 Rudolph K. Espinda, Assistant Registrar

Tax Map Key: 9-1-24-06
9215-0-S

10" x 15" = 1.0 Sq. Ft.