MAP 172

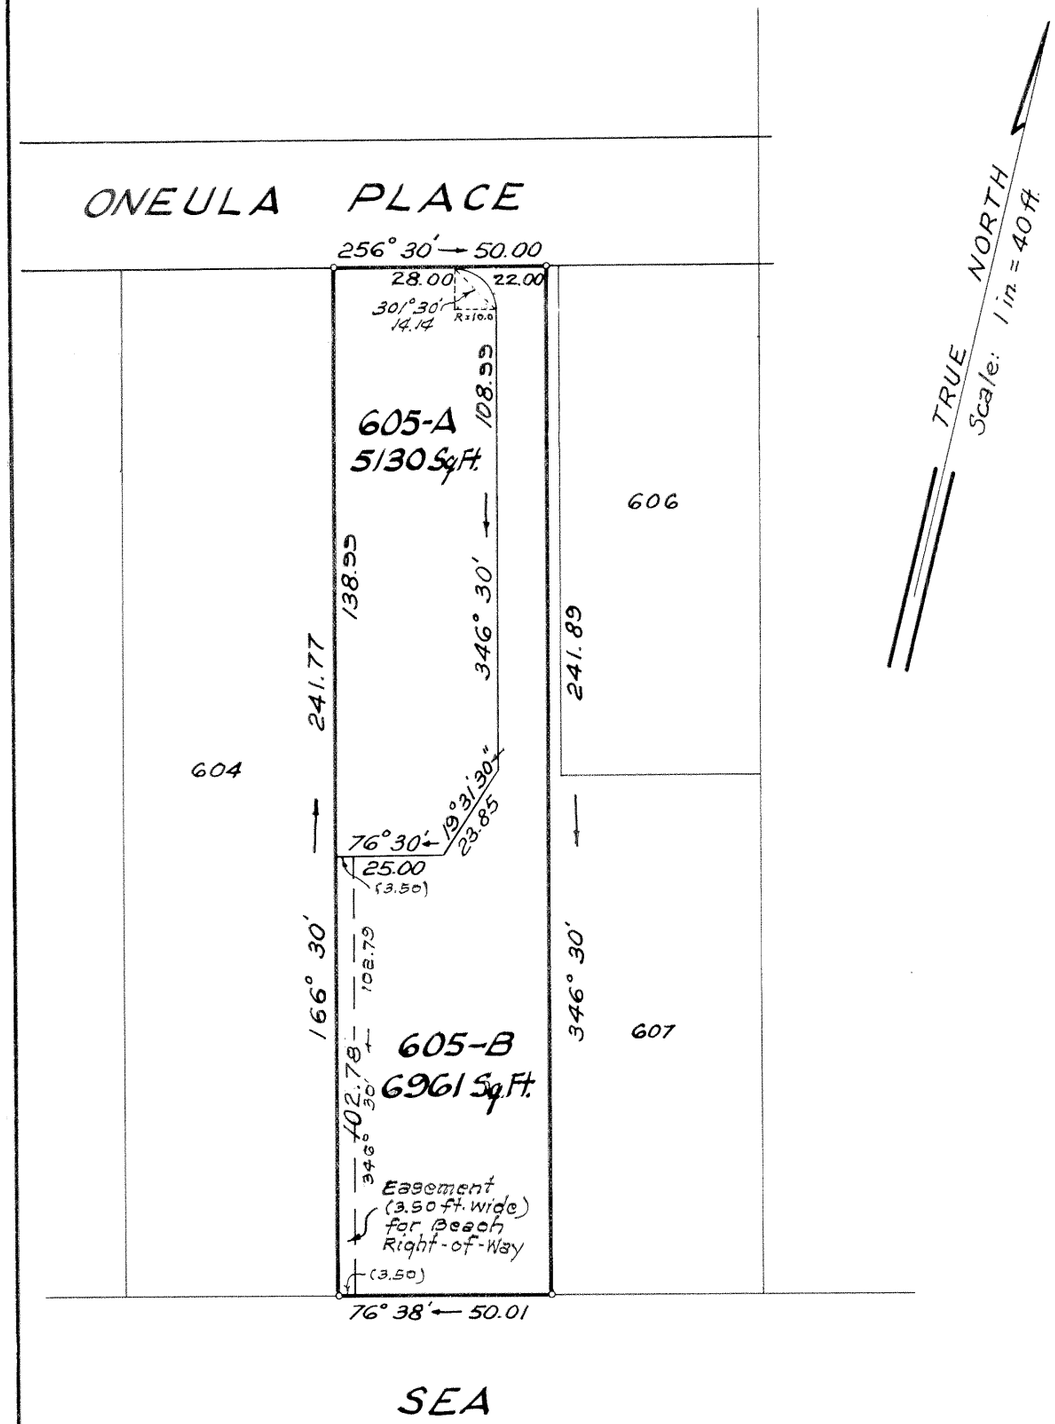

LAND COURT

STATE OF HAWAII

LAND COURT APPLICATION 242 (AMENDED)

SUBDIVISION OF LOT 605

AS SHOWN ON MAP 23

INTO LOTS 605-A AND 605-B

AND DELINEATION OF EASEMENT FOR BEACH RIGHT OF WAY OVER AND ACROSS LOT 605-B

at Puuloa, Ewa, Oahu, Hawaii

SAMUEL L. KEALA
REGISTERED LAND SURVEYOR
No. 247
HAWAII, U.S.A.

HENRY SUMIDA & ASSOC., INC.

550 Halekauwila St.
Honolulu, Hawaii
July 3, 1967

By: Samuel L. Keala
Registered Professional Surveyor
Certificate No. 247-S

OWNERS: Stanley Eiichi Igawa } 1/2 Int.
Lorna Cayetano Igawa }
Floranio Castillo } 1/2 Int.
Gloriano Cayetano Castillo }

OWNERS' CERTIFICATE OF TITLE: 111,898

AUTHORIZED AND APPROVED BY ORDER OF THE JUDGE OF THE LAND COURT DATED AUGUST 10, 1967
BY ORDER OF THE COURT

Rudolph K. Espinda
REGISTRAR OF THE LAND COURT

Area of Easement = 360 Sq. Ft.

Filed July 26, 1967 Paul Cozloff Clerk

Tax Map Key: 9-1-25 : 3

10" x 15" = 1 Sq. Ft.