MAP 174

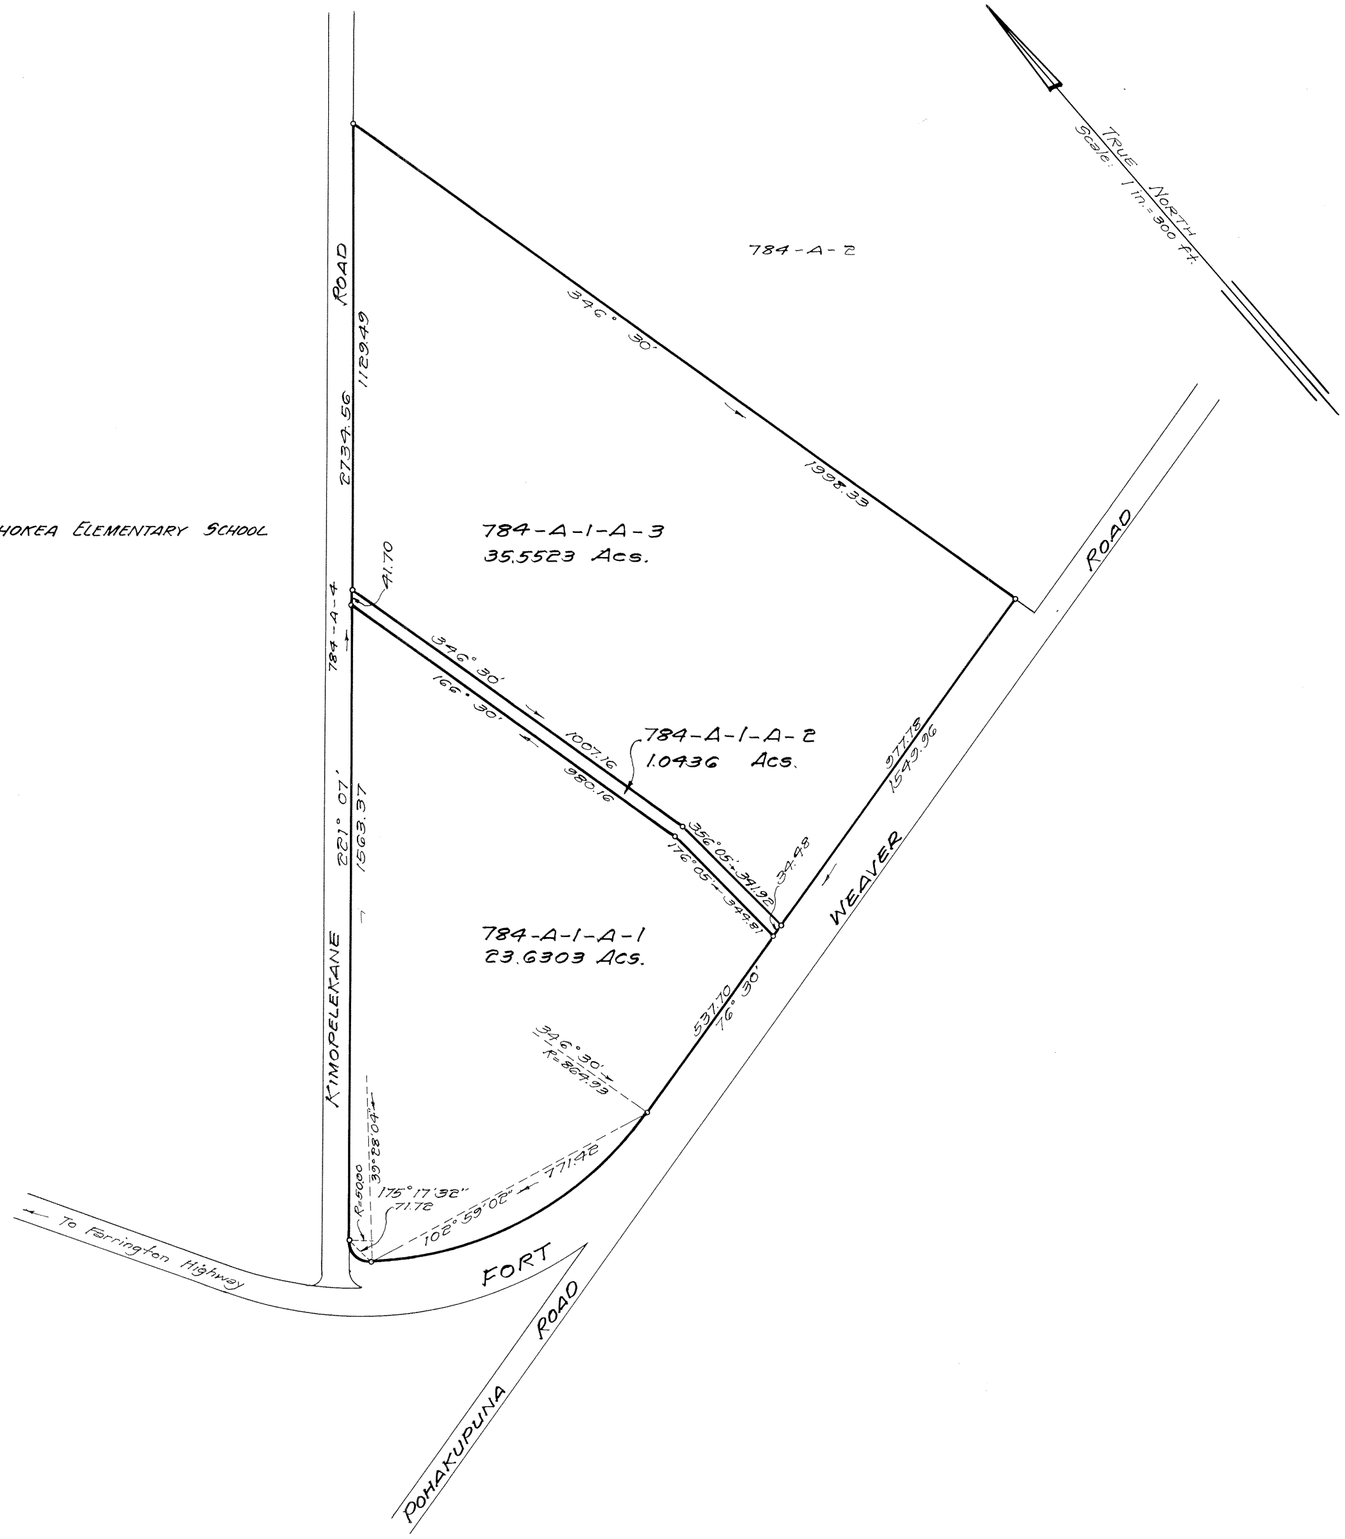

LAND COURT

STATE OF HAWAII

LAND COURT APPLICATION 242

SUBDIVISION OF LOT 784-A-1-A
AS SHOWN ON MAP 167
INTO LOTS 784-A-1-A-1, 784-A-1-A-2 AND 784-A-1-A-3
AT PUULOA, EWA, OAHU, HAWAII

Honolulu, Hawaii
Nov. 17, 1967

TAKEO MORISATO
REGISTERED PROFESSIONAL SURVEYOR
No. 611
HAWAII, U.S.A.

DEPARTMENT OF PUBLIC WORKS
CITY AND COUNTY OF HONOLULU
DIVISION OF LAND SURVEY AND ACQUISITION

By: Takeo Morisato
Registered Professional Surveyor
Certificate Number 611-S

OWNER: Ewa Acres, Inc.
OWNER'S CERTIFICATE OF TITLE: 113,231

AUTHORIZED AND APPROVED BY ORDER OF THE JUDGE
OF THE LAND COURT DATED: NOVEMBER 28, 1967
BY ORDER OF THE COURT

Rudolph K. Espinda
REGISTRAR OF THE LAND COURT

Filed November 17, 1967
James A. Smith
Deputy Registrar

TAX MAP KEY: 9-1-01:7

PARCEL 5
Ewa Beach Drain
(15-9-2-13)

15" x 21" - 2.2 SQ. FT.