242

MAP 184

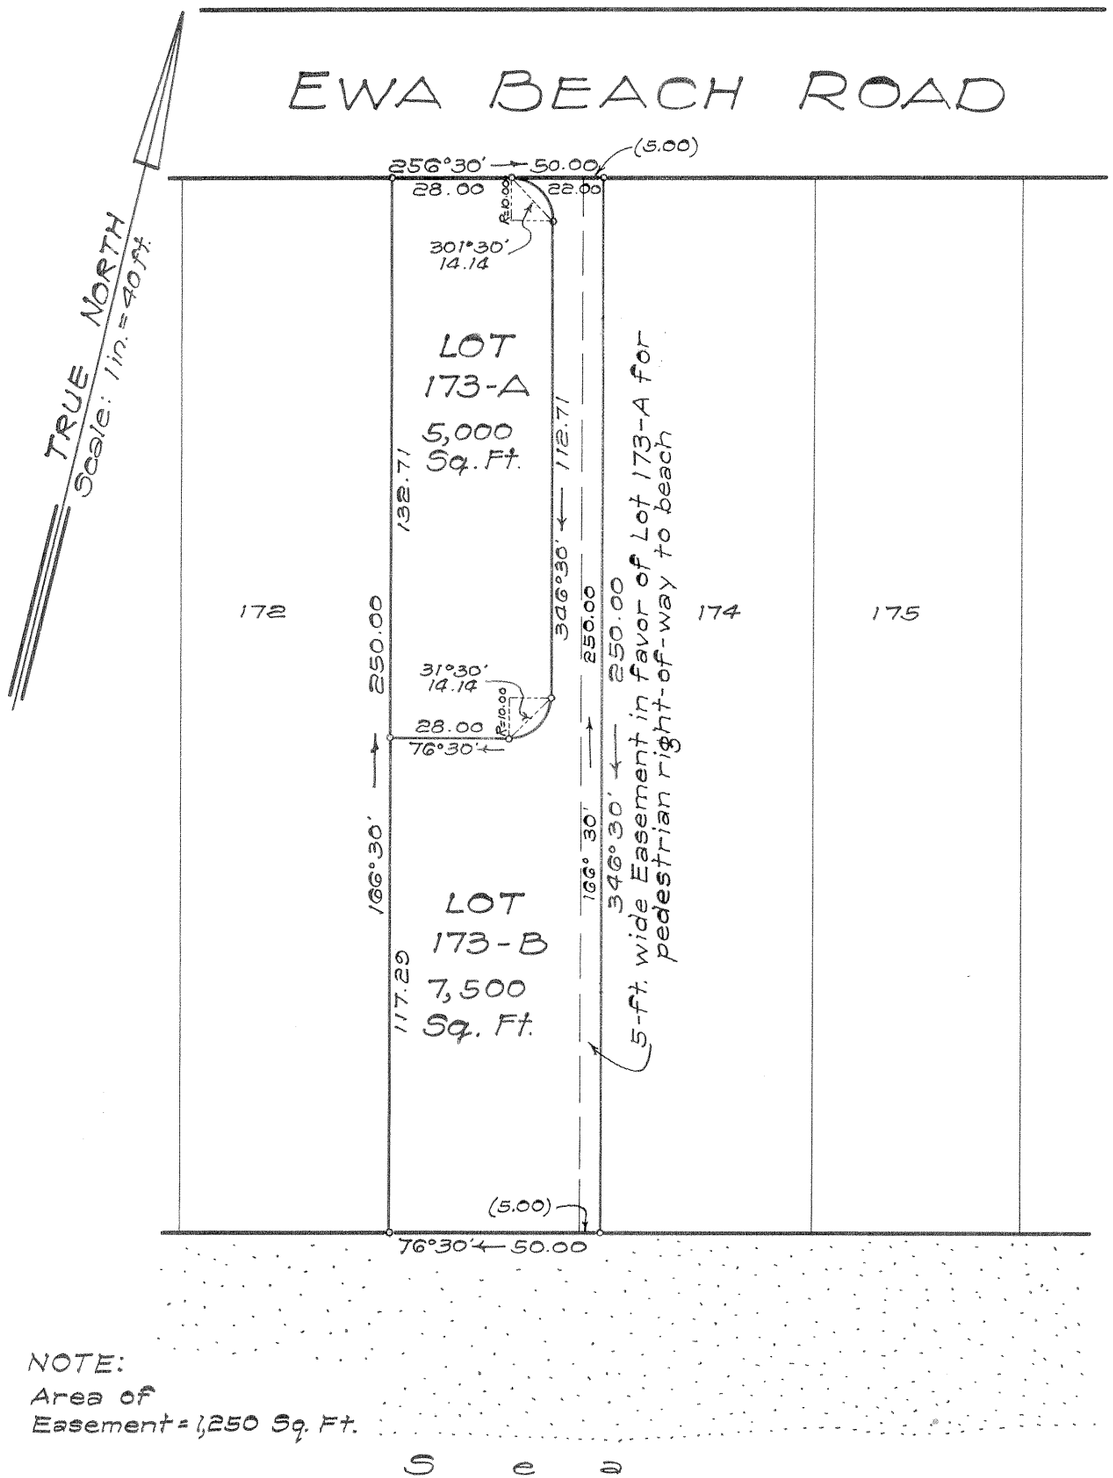

NOTE:
Area of
Easement = 1,250 Sq. Ft.

Tax Map Key: 9-1-24:24

LAND COURT

STATE OF HAWAII

LAND COURT APPLICATION 242
SUBDIVISION OF LOT 173 AS SHOWN ON MAP 10
INTO LOTS 173-A AND 173-B
AND DELINEATION OF EASEMENT FOR PEDESTRIAN
RIGHT-OF-WAY TO BEACH OVER AND ACROSS LOT 173-B
AT PUULOA, EWA, OAHU, HAWAII

A. E. MINVIELLE, JR.
REGISTERED LAND SURVEYOR
No. 193
HAWAII, U.S.A.

April 25, 1962
Honolulu, Hawaii

A. E. Minvielle Jr.
Registered Land Surveyor
Certificate No. 193 E-S.

OWNER: Leo Paul Pierre Manol

OWNER'S CERTIFICATE OF TITLE: 122,643

AUTHORIZED AND APPROVED BY ORDER OF THE
JUDGE OF THE LAND COURT DATED: JULY 10, 1969
BY ORDER OF THE COURT,

Rudolph K. Lapinda
REGISTRAR OF THE LAND COURT

Filed June 4, 1969
James A. Smith
Deputy Registrar

10" x 15" = 1.0 Sq. Ft.