MAP 188

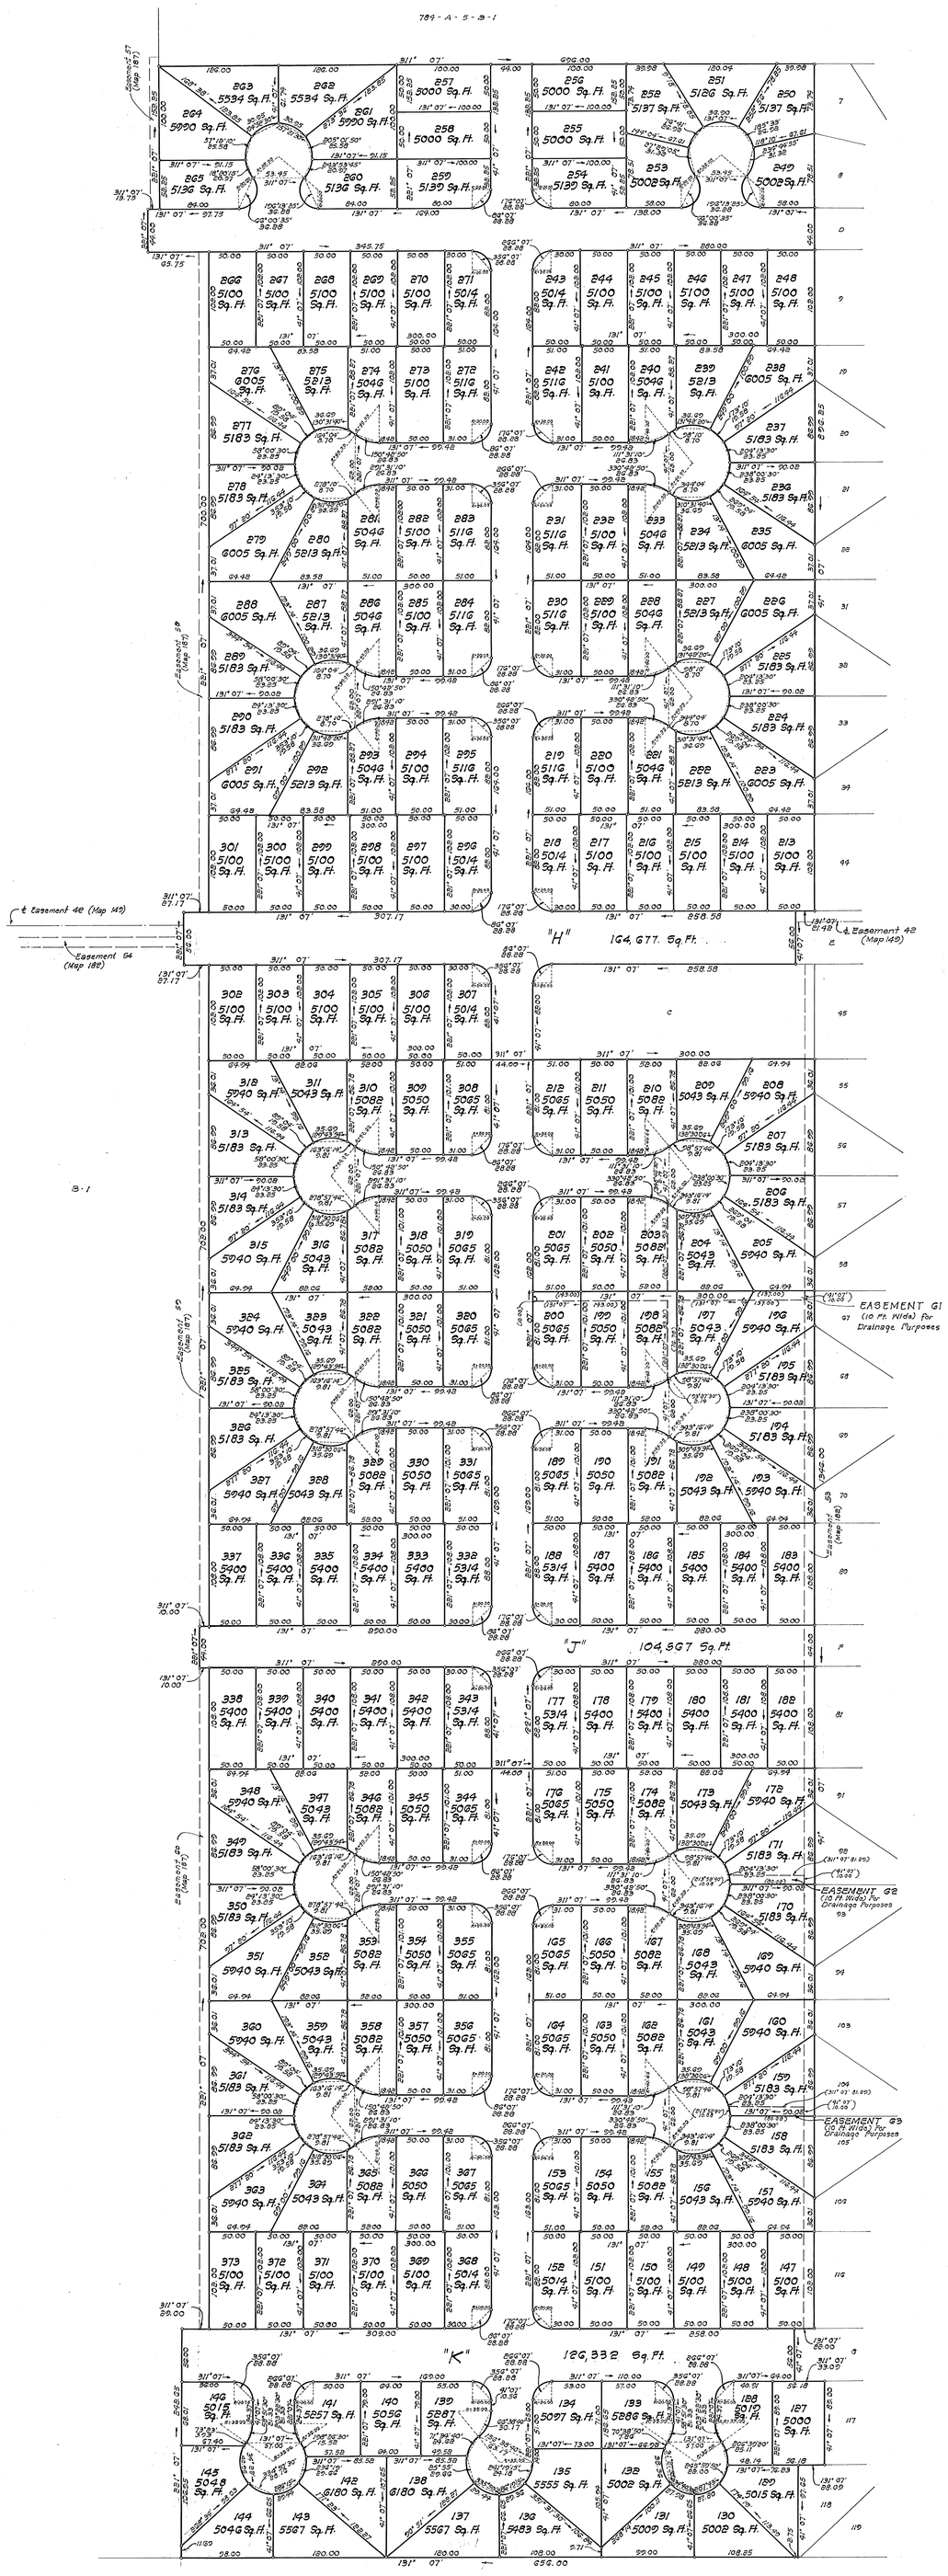

True North
Scale 1 in. 60 Ft.

LAND COURT

STATE OF HAWAII

LAND COURT APPLICATION 242

SUBDIVISION OF LOT B-2, BLOCK "A" AS SHOWN ON MAP 187
INTO LOTS 127 TO 373, INCLUSIVE AND LOTS "H", "J" AND "K", BLOCK "A"
AND DESIGNATION OF EASEMENTS G1 TO G3, INCLUSIVE
AND CANCELLATION OF PORTION OF EASEMENT 42 AFFECTING LOT 784-A-5-B
AS SHOWN ON MAP 149 AND LOT B-2, BLOCK "A" AS SHOWN ON MAP 187
AND PORTION OF EASEMENT 54 AFFECTING LOT B, BLOCK "A" AS SHOWN ON MAP 182
AND LOT B-2, BLOCK "A" AS SHOWN ON MAP 187
AT PUULOA, EWA, OAHU, HAWAII

1149 Bethel Street
Honolulu, Hawaii
December 12, 1968

MASAO KAWABARA
REGISTERED LAND SURVEYOR
No. 1216
HAWAII, U.S.A.

PARK ENGINEERING, INC.
Engineers & Surveyors

Masao Kawabara
Registered Professional Surveyor
Certificate Number 1696-S

Owner: Lewers & Cooke, Inc.

Owner's Certificate of Title: 106,802

AUTHORIZED AND APPROVED BY ORDER OF THE JUDGE
OF THE LAND COURT DATED JANUARY 7, 1970
BY ORDER OF THE COURT.

Rudolph K. Esquinda
REGISTRAR OF THE LAND COURT

Area of Easement G1 = 4595 Sq.Ft. affecting Lot 159 and over and across Lots 197, 198, 199, 200 and 203
Area of Easement G2 = 804 Sq.Ft. affecting Lot 171
Area of Easement G3 = 804 Sq.Ft. affecting Lot 159

Filed November 18, 1969 Paul Coloff

Tax Map Key: 9-1-01: Por. 1

48" x 48" = 14.0 Sq.Ft.