MAP 194

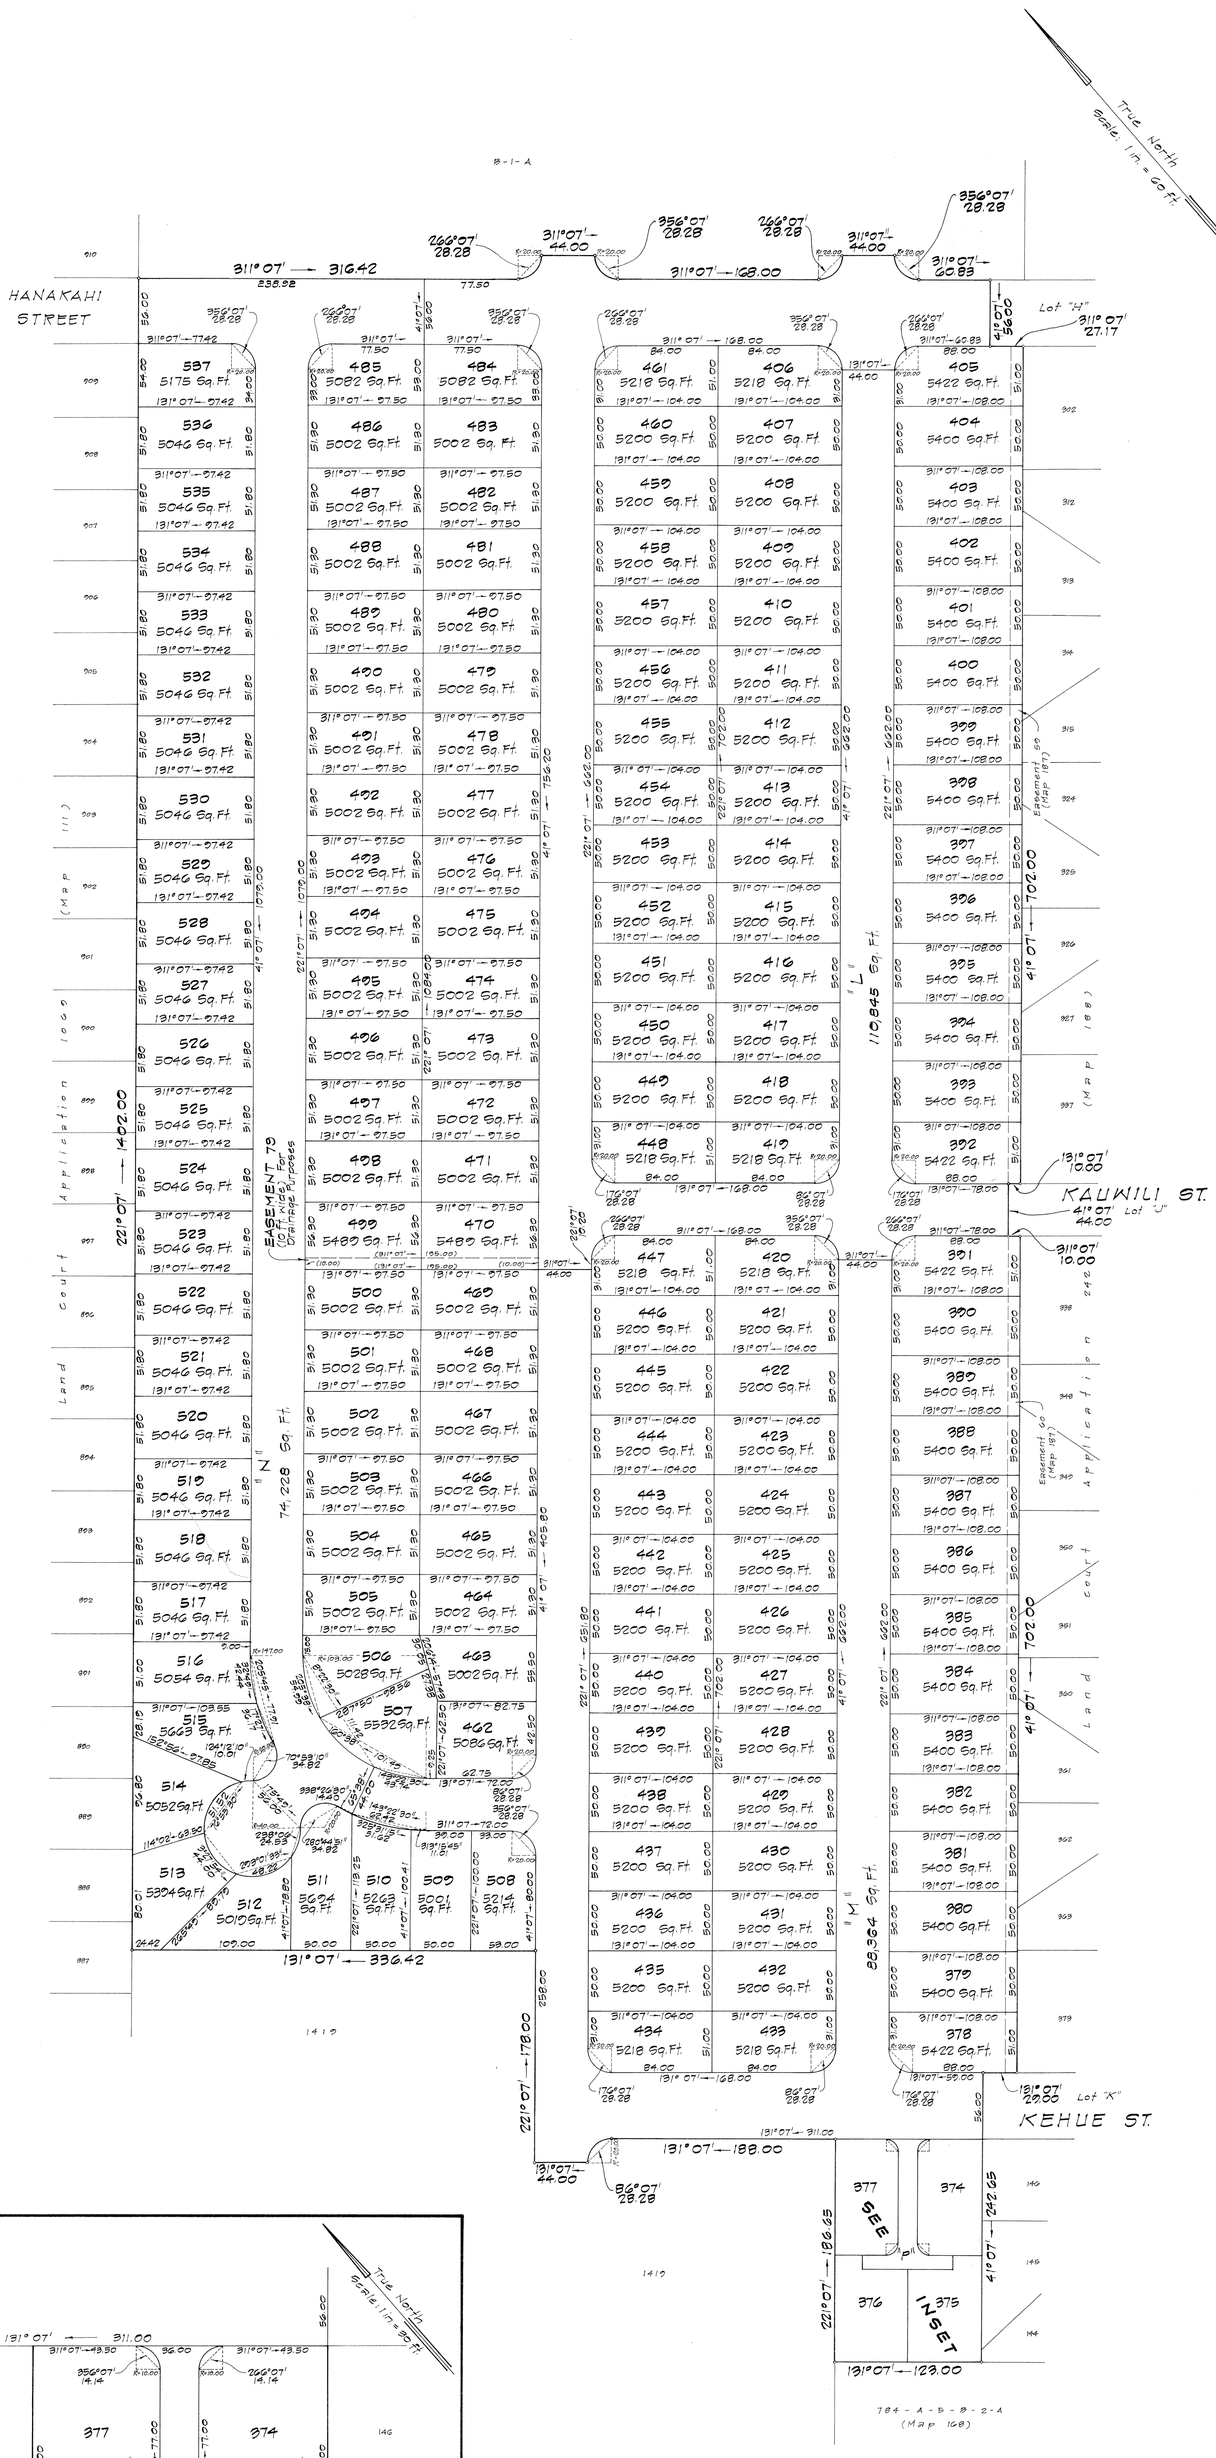

LAND COURT

STATE OF HAWAII

LAND COURT APPLICATION 242

SUBDIVISION OF LOT B-1-B, BLOCK A AS SHOWN ON MAP 193 INTO LOTS 374 TO 537 INCLUSIVE AND LOTS "L", "M", "N" AND "P" BLOCK A AND DESIGNATION OF EASEMENT 79 AFFECTING LOTS 470 AND 409 AND CANCELLATION OF THE REMAINING PORTION OF EASEMENT 42 AS SHOWN ON MAPS 149, 187 AND 193 AND THE REMAINING PORTION OF EASEMENT 54 AS SHOWN ON MAPS 182, 187 AND 193

AT PUULOA, EWA, OAHU, HAWAII

1140 Bethel Street
Honolulu, Hawaii
October 1, 1970

RICHARD T. OKITA
REGISTERED PROFESSIONAL LAND SURVEYOR
No. 2282-S
HAWAII, U.S.A.

PARK ENGINEERING, INC.
Engineers & Surveyors
Richard T. Okita
Registered Professional Surveyor
Certificate Number 2282-S

Owner: Lewers & Cooke, Inc.
Owner's Certificate of Title: 106,802

AUTHORIZED AND APPROVED BY ORDER OF THE JUDGE OF THE LAND COURT DATED MARCH 31, 1971
BY ORDER OF THE COURT.

Rudolph K. Espinda
REGISTRAR OF THE LAND COURT

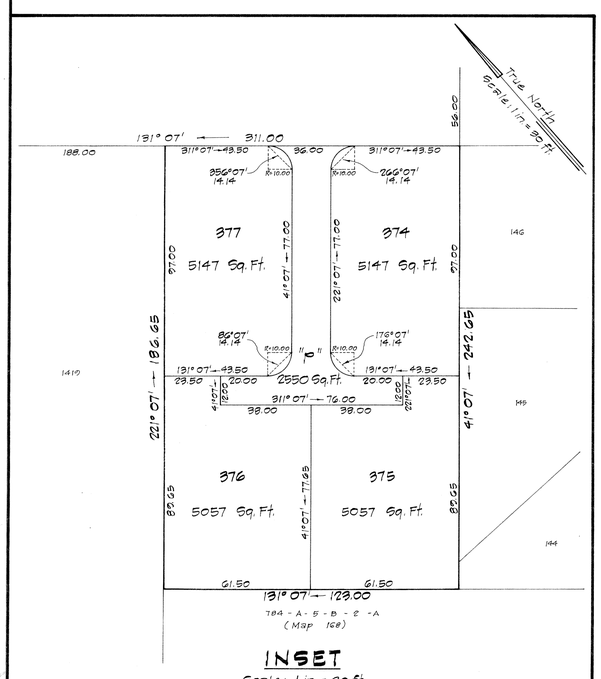

Filed March 24, 1971
James A. Smith
Deputy Registrar

Tax Map Key: 9-1-01: 5

96" x 42" = 28.0 Sq. Ft.