MAP 199

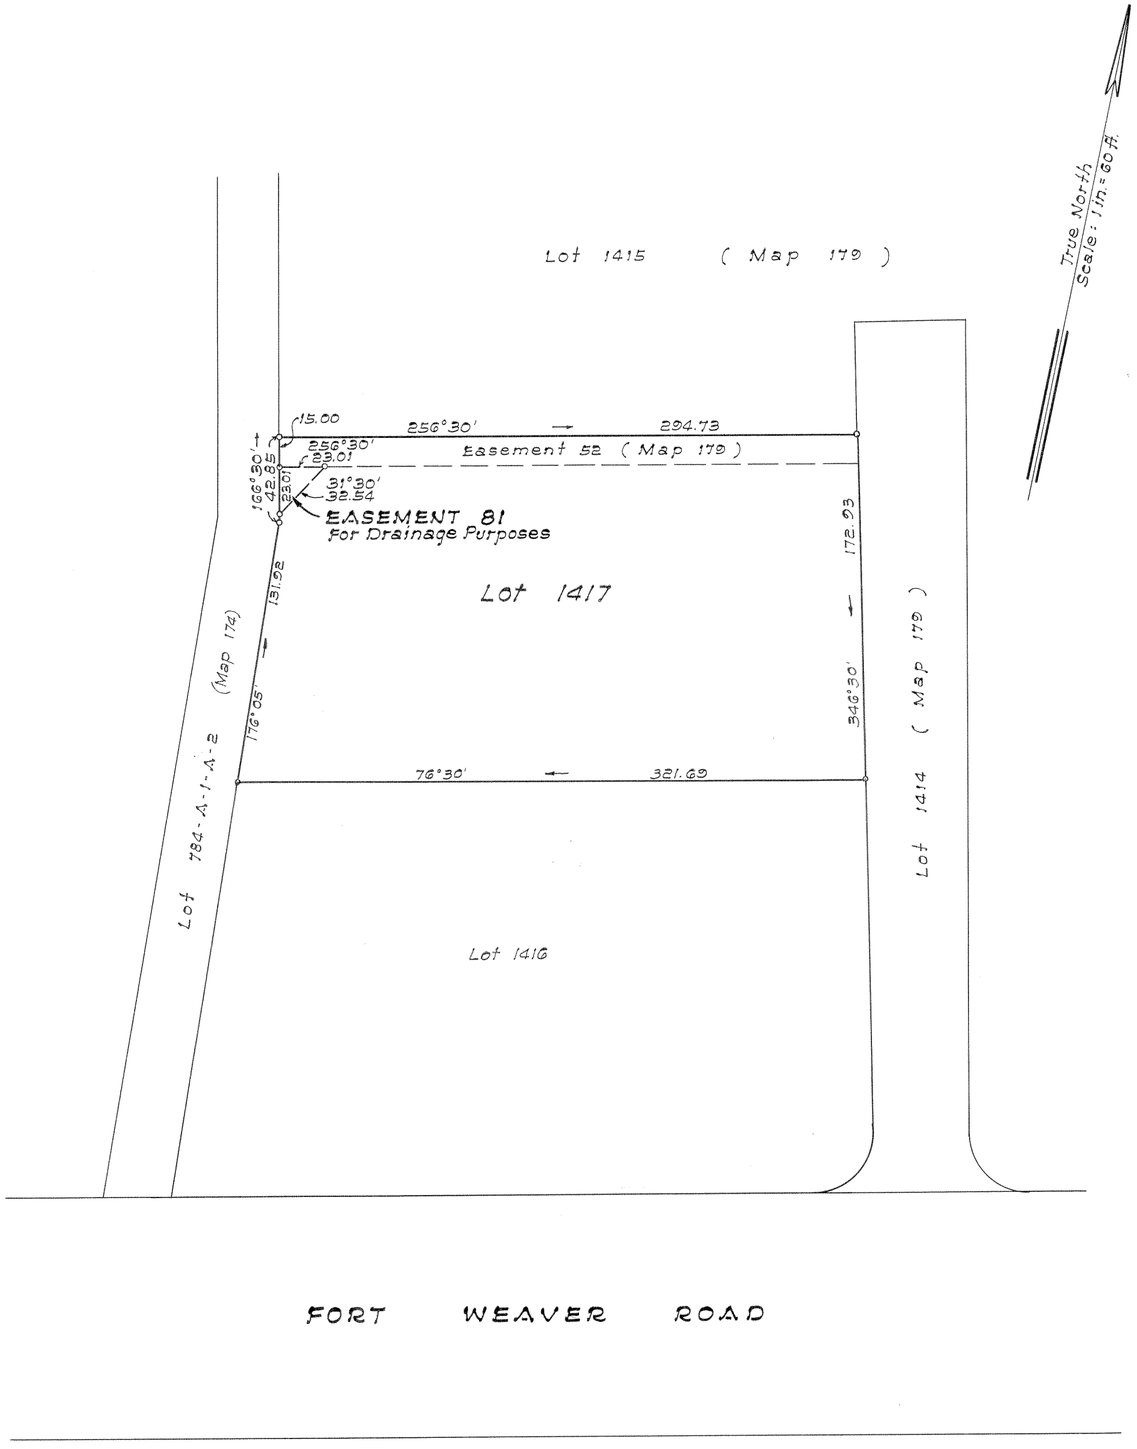

LAND COURT

STATE OF HAWAII

LAND COURT APPLICATION 242

DESIGNATION OF EASEMENT 81

AFFECTING LOT 1417

AS SHOWN ON MAP 180

AT PUULOA, EWA, OAHU, HAWAII

810 Richards Street
Honolulu, Hawaii

GEORGE K. HOUGHTAILING
REGISTERED LAND SURVEYOR
No. 470
HAWAII, U. S. A.

COMMUNITY PLANNING INC.

George K Houghtailing
Registered Professional Surveyor
Certificate Number 470

Owners: Hiroshi Kato and Theodore Seigoro Matsuo

Owners' Certificate of Title : 143,346

AUTHORIZED AND APPROVED BY ORDER OF THE JUDGE OF THE LAND COURT DATED DECEMBER 14, 1971.

BY ORDER OF THE COURT.

James A. Smith
Acting REGISTRAR OF THE LAND COURT

NOTE :

Area of EASEMENT 81 = 265 Sq. Ft.

Filed November 23, 1971 Paul Cozloff

Tax Map Key : 9-1-01:21

15" x 21" = 2.2 Sq. Ft.