242

MAP 214

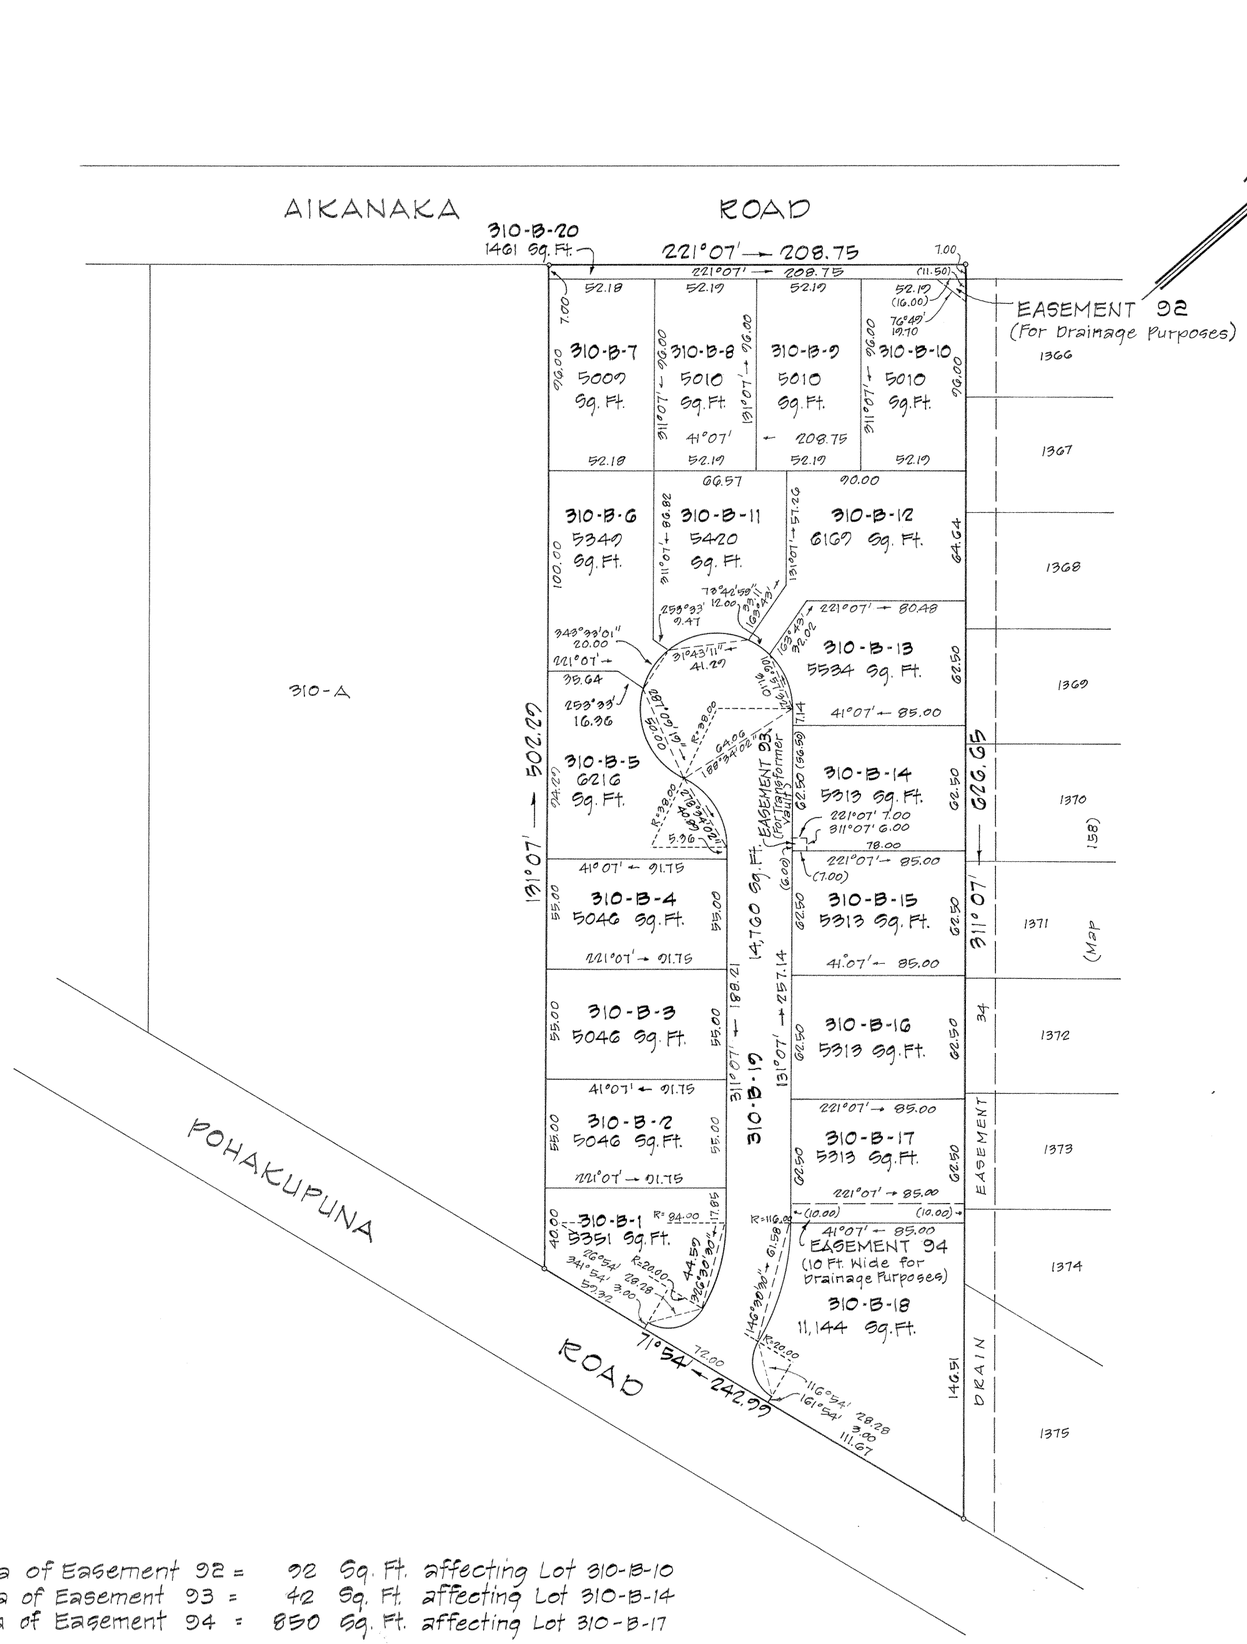


# LAND COURT

STATE OF HAWAII

# LAND COURT APPLICATION 242

## "PUULOA FARMS"

SUBDIVISION OF LOT 310-B AS SHOWN ON MAP 161
INTO LOTS 310-B-1 TO 310-B-20, INCLUSIVE
AND DESIGNATION OF EASEMENT 92 AFFECTING LOT 310-B-10
EASEMENT 93 AFFECTING LOT 310-B-14
AND EASEMENT 94 AFFECTING LOT 310-B-17
AT PUULOA, EWA, OAHU, HAWAII

1149 Bethel Street
Honolulu, Hawaii
September, 11, 1973

MASAO KAWAHARA
REGISTERED LAND SURVEYOR
No. 1246
HAWAII, U.S.A.

PARK ENGINEERING, INC.

Masao Kawahara
Registered Professional Surveyor
Certificate Number 1246-S

Owner: Tsukasa Sato

Owner's Certificate of Title: 13426

AUTHORIZED AND APPROVED BY ORDER OF THE JUDGE
OF THE LAND COURT DATED JUNE 19, 1974.
BY ORDER OF THE COURT.

Rudolph K. Espinda
REGISTRAR OF THE LAND COURT

Area of Easement 92 = 92 Sq. Ft. affecting Lot 310-B-10
Area of Easement 93 = 42 Sq. Ft. affecting Lot 310-B-14
Area of Easement 94 = 850 Sq. Ft. affecting Lot 310-B-17

Filed May 23, 1974
James A. Smith
Deputy Registrar

TAX MAP KEY: 9-1-09: 24

15" x 21" = 2.19 Sq. Ft.