242

MAP 237

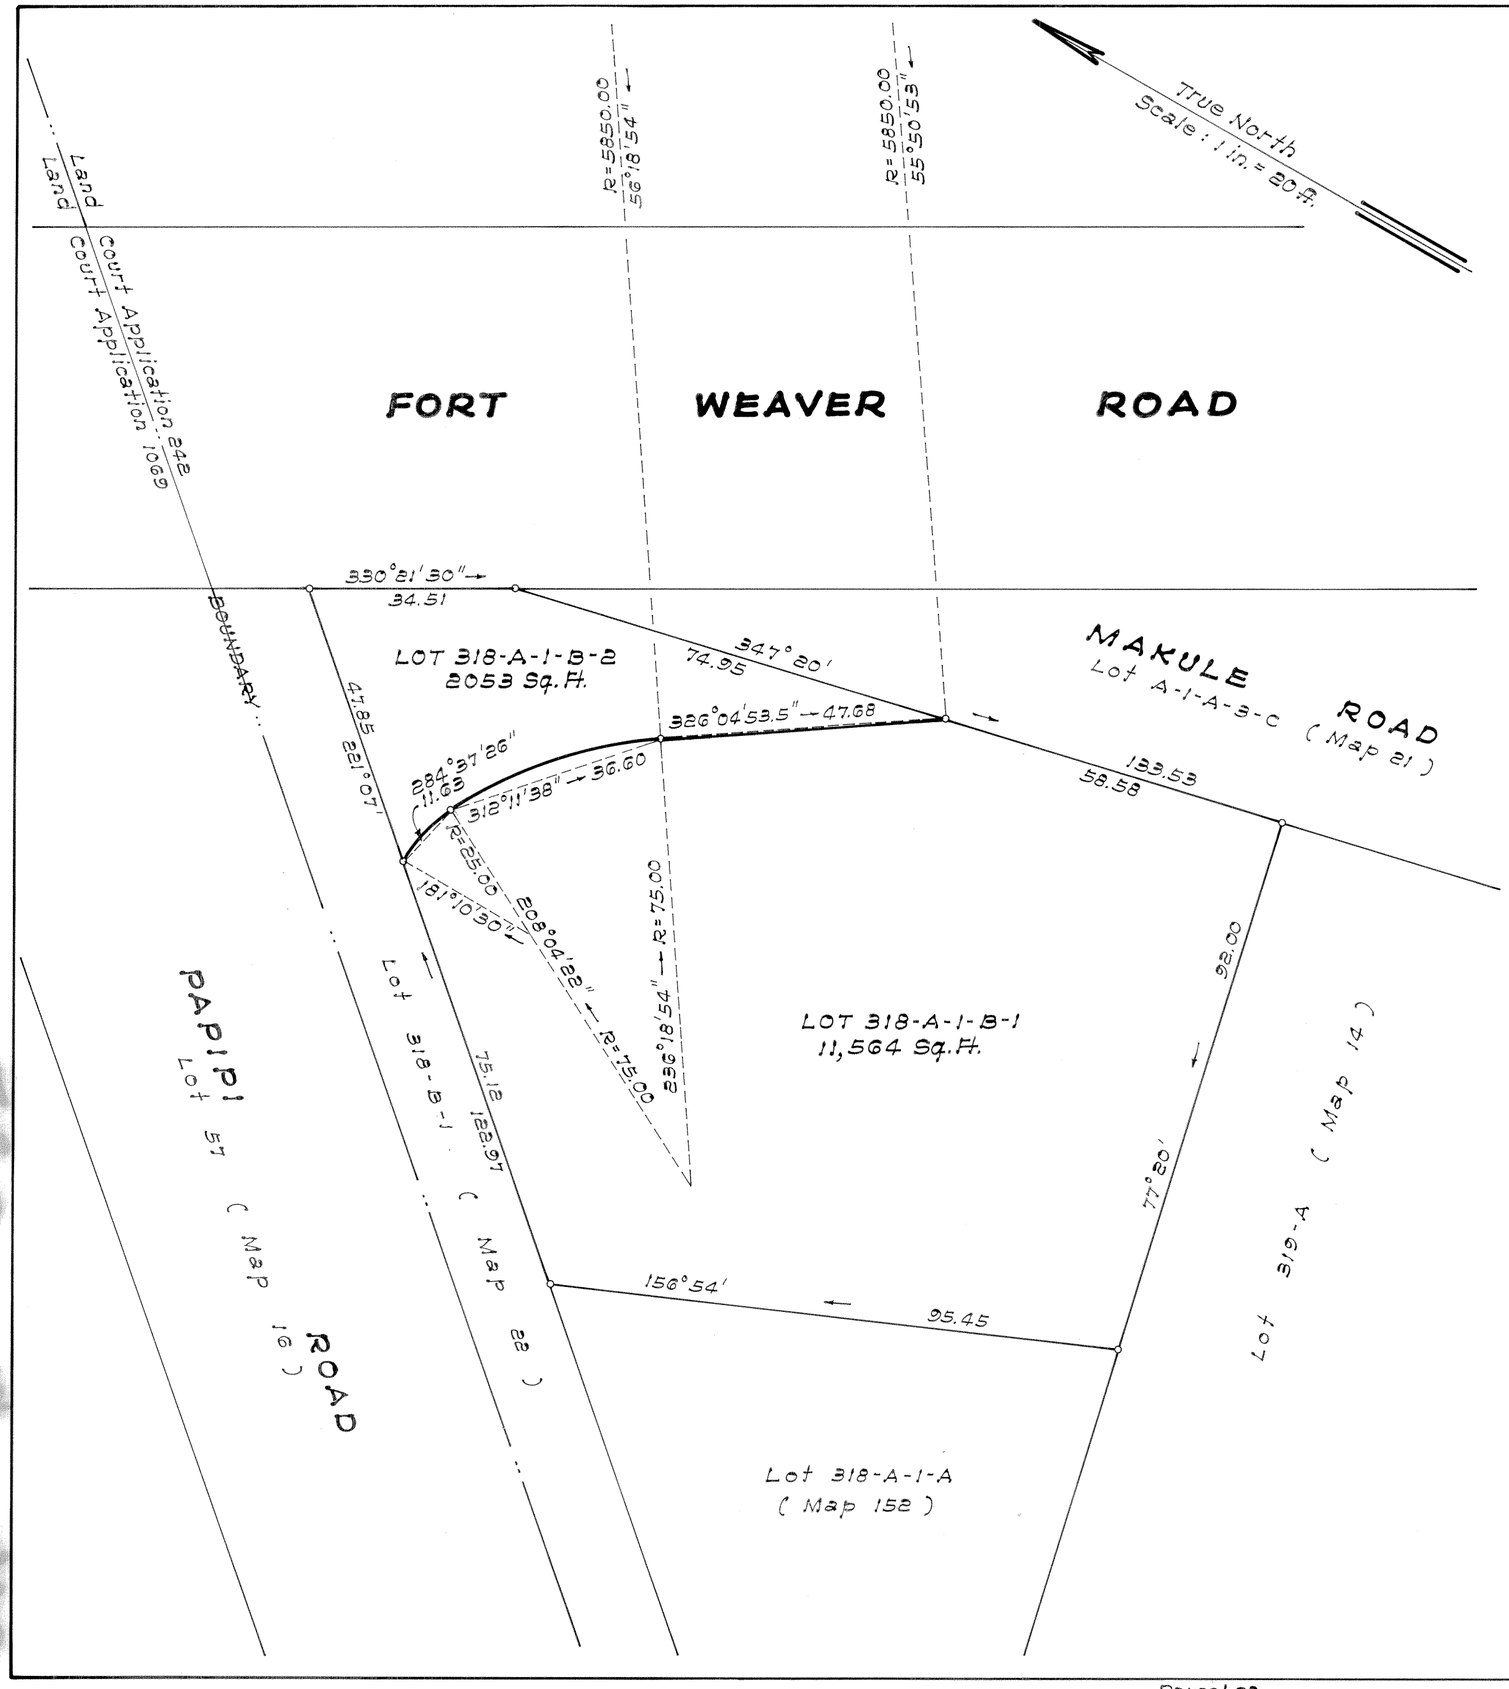

LAND COURT

STATE OF HAWAII

LAND COURT APPLICATION 242

SUBDIVISION OF LOT 318-A-1-B
AS SHOWN ON MAP 152
INTO LOTS 318-A-1-B-1 AND 318-A-1-B-2
AT PUULOA, EWA, OAHU, HAWAII

STATE OF HAWAII
DEPARTMENT OF TRANSPORTATION
HIGHWAYS DIVISION

BY: Harold M. Yonamine
Registered Professional Surveyor 1362
Land Court Surveyor 142

Honolulu, Hawaii
December 8, 1981

HAROLD M. YONAMINE
REGISTERED PROFESSIONAL LAND SURVEYOR
No. 1362
HAWAII, U.S.A.

Owners: Teruo Nosaka Trust and
Shigue Nosaka Trust
Owners' Certificate of Title: 208,536

AUTHORIZED AND APPROVED BY ORDER OF THE JUDGE
OF THE LAND COURT DATED SEPTEMBER 1, 1982
BY ORDER OF THE COURT.

James G. Smith
REGISTRAR OF THE LAND COURT

Filed August 27, 1982 Paul Cogloff

Tax Map Key: 9-1-34: 25

Parcel 68
FORT WEAVER ROAD REALIGNMENT
Federal Aid Secondary Project No. S-RS-0760(2)

15" × 21" = 2.2 Sq. Ft.