MAP 239

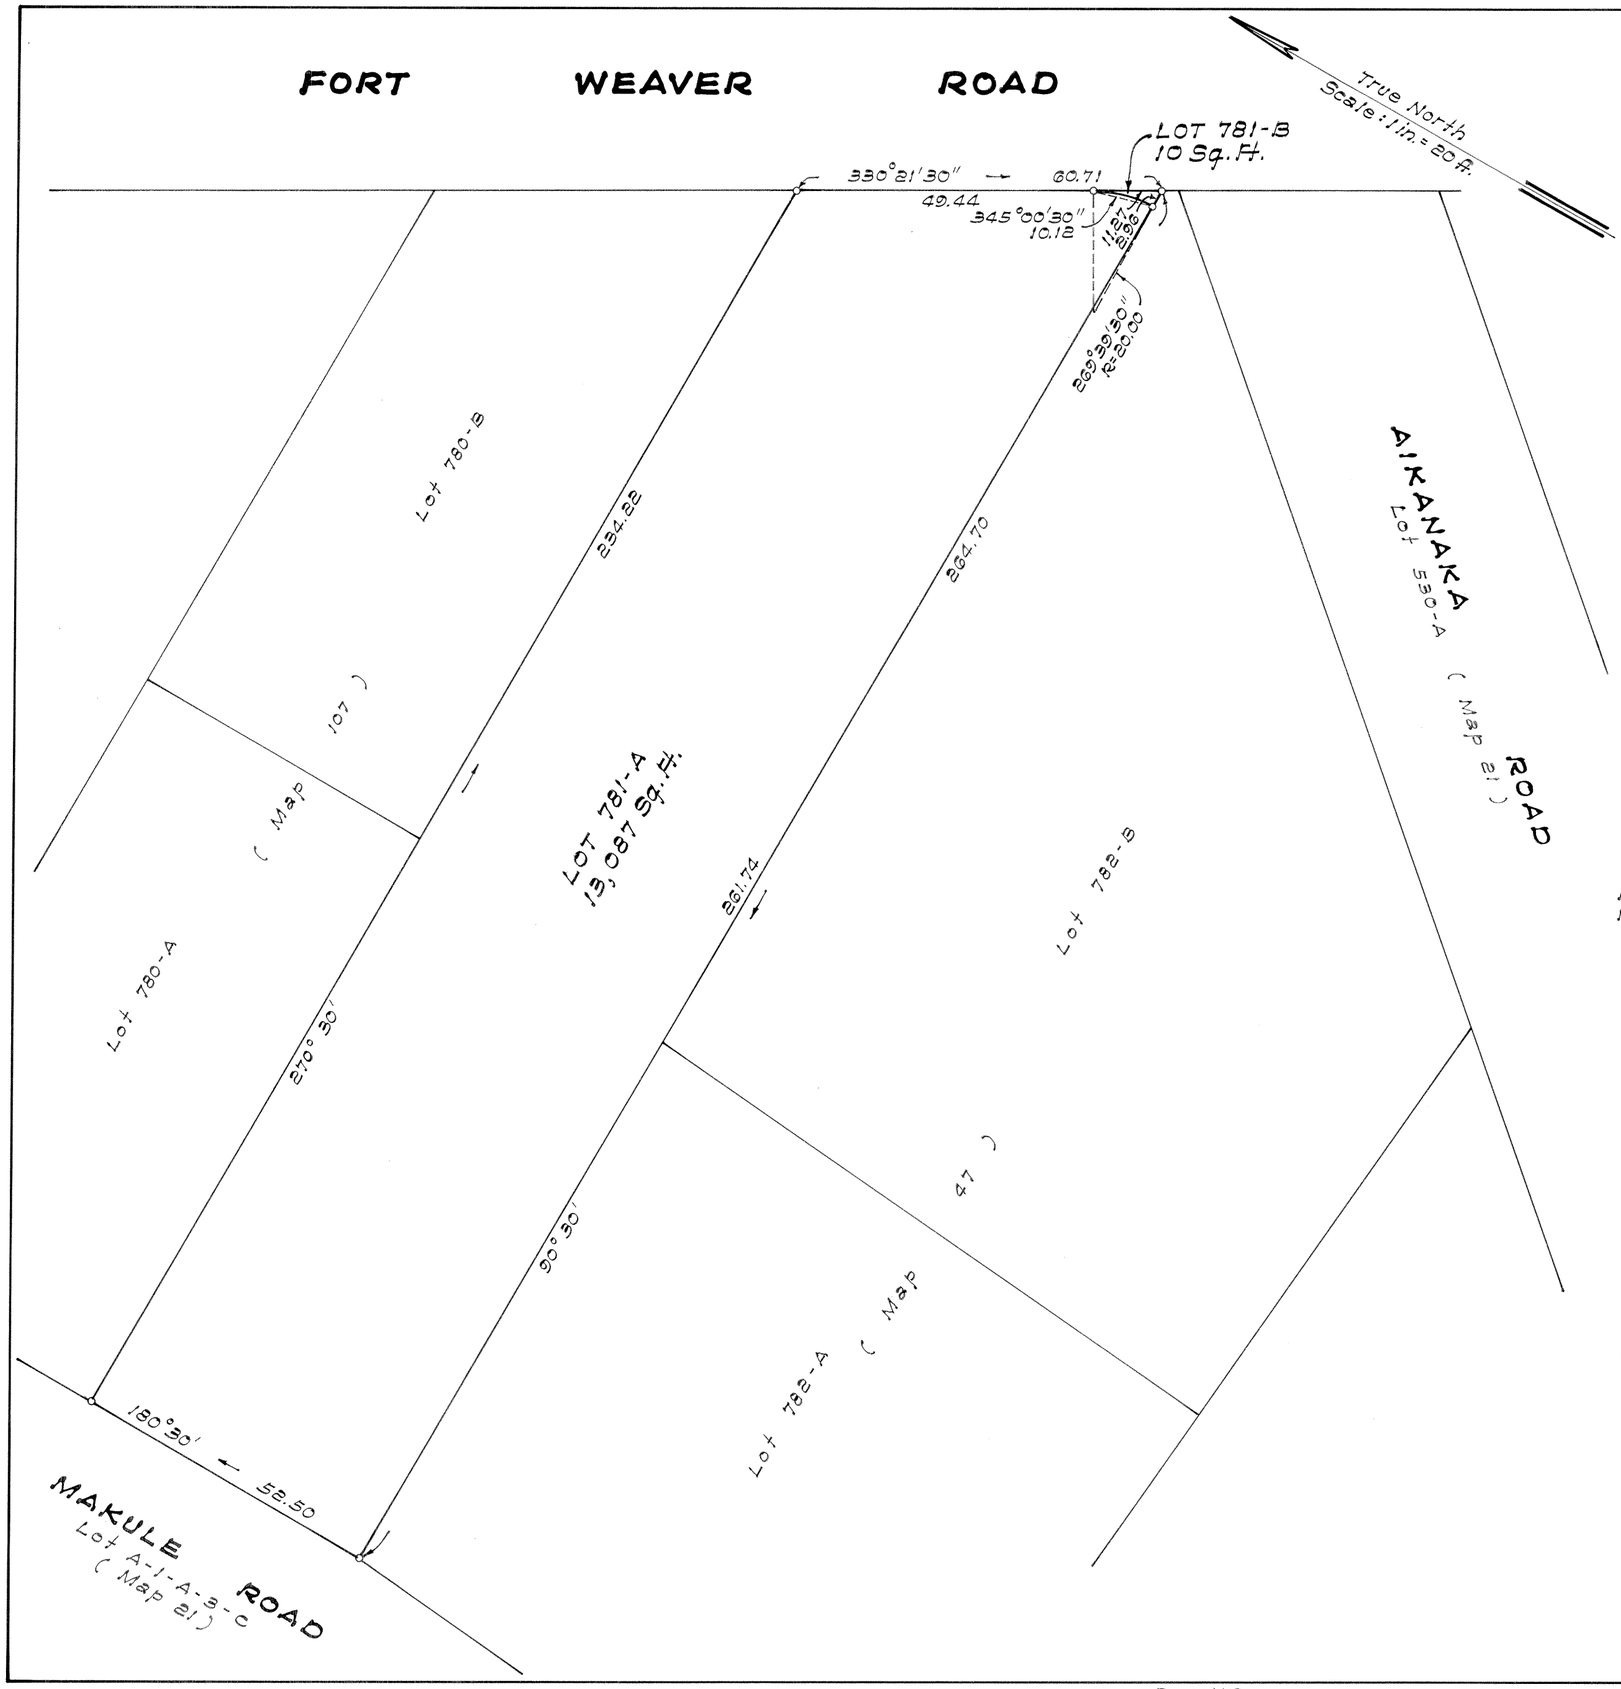

LAND COURT

STATE OF HAWAII

LAND COURT APPLICATION 242

SUBDIVISION OF LOT 781

AS SHOWN ON MAP 46

INTO LOTS 781-A AND 781-B

AT PUULOA, EWA, OAHU, HAWAII

STATE OF HAWAII
DEPARTMENT OF TRANSPORTATION
HIGHWAYS DIVISION

HAROLD M. YONAMINE
REGISTERED PROFESSIONAL LAND SURVEYOR
No. 1362
HAWAII, U. S. A.

BY: Harold M. Yonamine

Honolulu, Hawaii
March 23, 1982

Registered Professional Surveyor 1362
Land Court Surveyor 142

Owners	Interest	Owners' Certificates of Title
Cyril Rico Gumban	10/20	193,680 197,352 207,585 220,841 230,856 238,747
Herman Rico Gumban	10/20	

AUTHORIZED AND APPROVED BY ORDER OF THE JUDGE

OF THE LAND COURT DATED DECEMBER 13, 1982

BY ORDER OF THE COURT.

Raymond K. Chun
REGISTRAR OF THE LAND COURT

Filed December 3, 1982
James A. Smith
Registrar

Tax Map Key: 9-1-34: 9

Parcel 76
FORT WEAVER ROAD REALIGNMENT
Federal Aid Secondary Project No. S-RS-0760(2)

15" x 21" = 2.2 Sq. Ft.