MAP 244

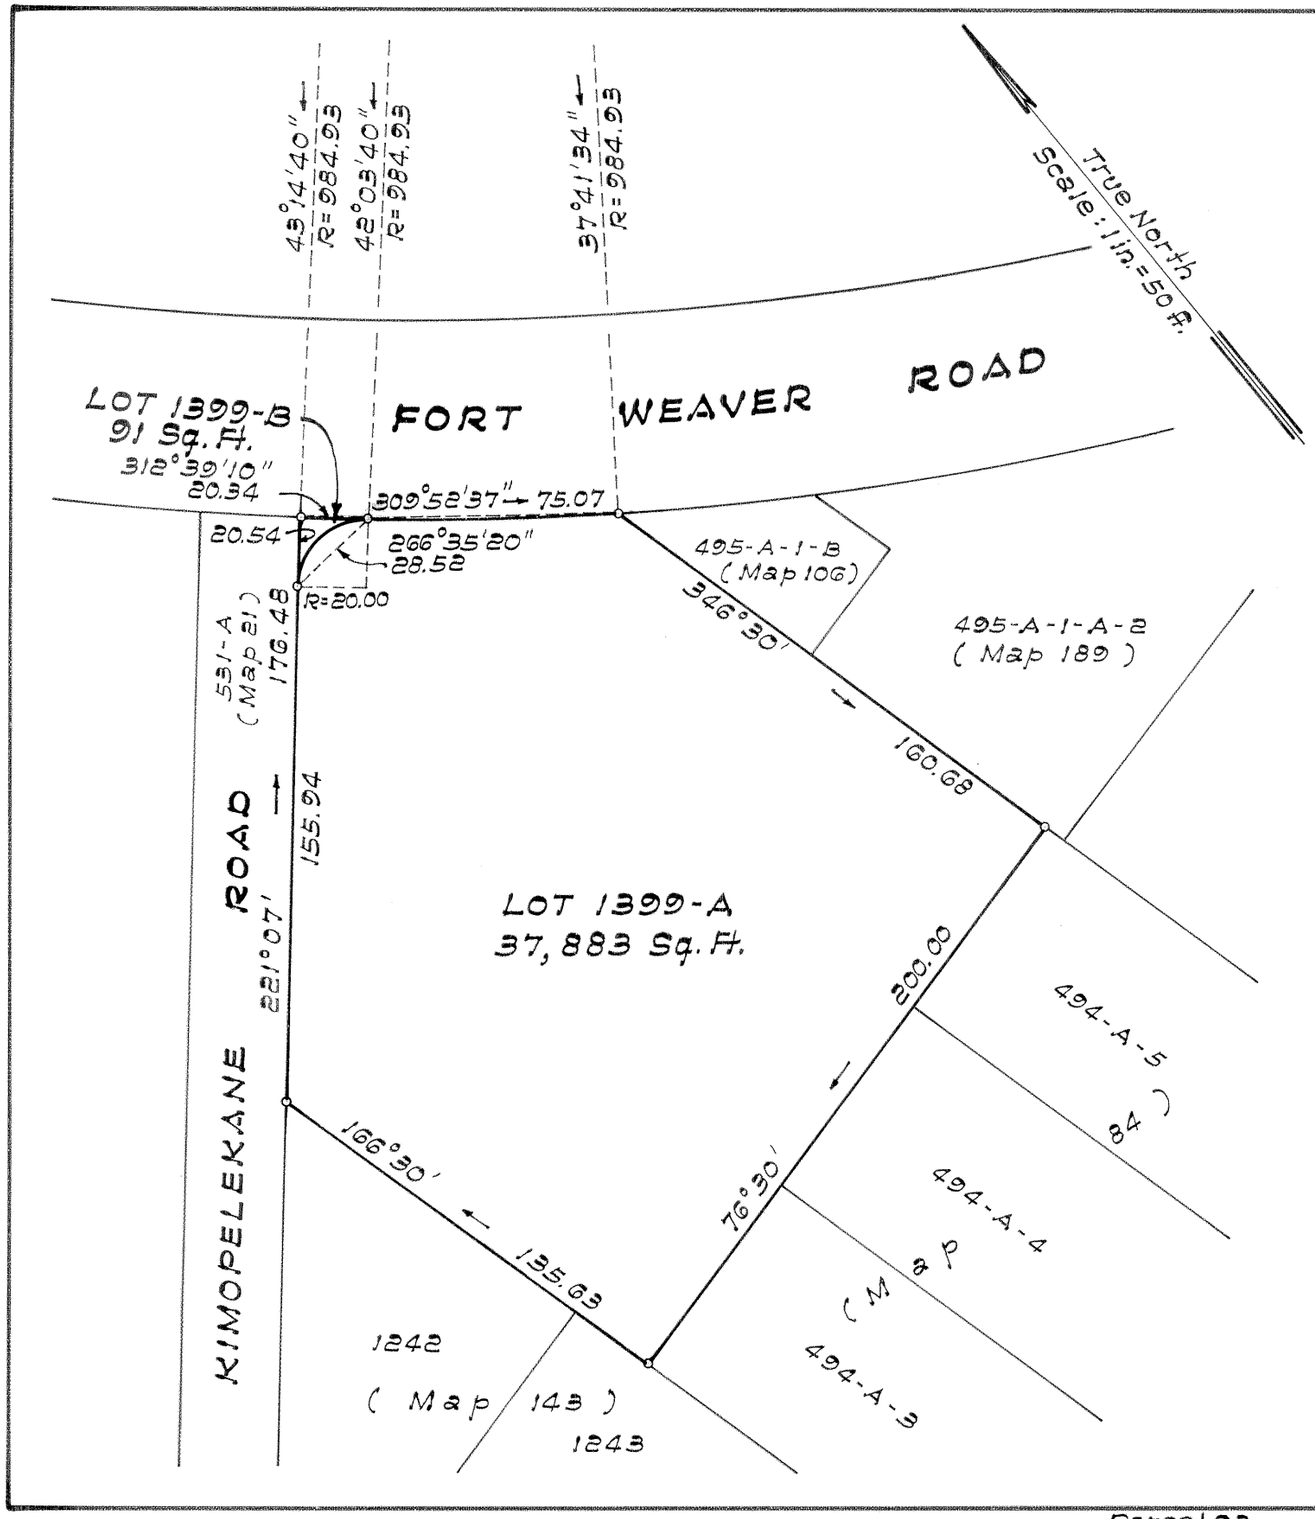

LAND COURT

STATE OF HAWAII

LAND COURT APPLICATION 242

SUBDIVISION OF LOT 1399
AS SHOWN ON MAP 166
INTO LOTS 1399-A AND 1399-B
AT PUULOA, EWA, OAHU, HAWAII

HAROLD M. YONAMINE
REGISTERED PROFESSIONAL LAND SURVEYOR
No. 1362
HAWAII, U.S.A.

STATE OF HAWAII
DEPARTMENT OF TRANSPORTATION
HIGHWAYS DIVISION

BY: Harold M. Yonamine
Registered Professional Surveyor 1362
Land Court Surveyor 142

Honolulu, Hawaii
July 6, 1982

Owner: California and Nevada District of the Lutheran Church - Missouri Synod.
Owner's Certificate of Title: 100,520

AUTHORIZED AND APPROVED BY ORDER OF THE JUDGE OF THE LAND COURT DATED APRIL 25, 1983

BY ORDER OF THE COURT.

Clarence K. Chun
REGISTRAR OF THE LAND COURT

Filed April 18, 1983
Mildred M. Funai, Clerk

Tax Map Key: 9-1-25:60

Parcel 93
FORT WEAVER ROAD REALIGNMENT
Federal Aid Secondary Project No. S-RS-0760(2)

10" × 15" = 1.0 Sq. Ft.