242

MAP 256

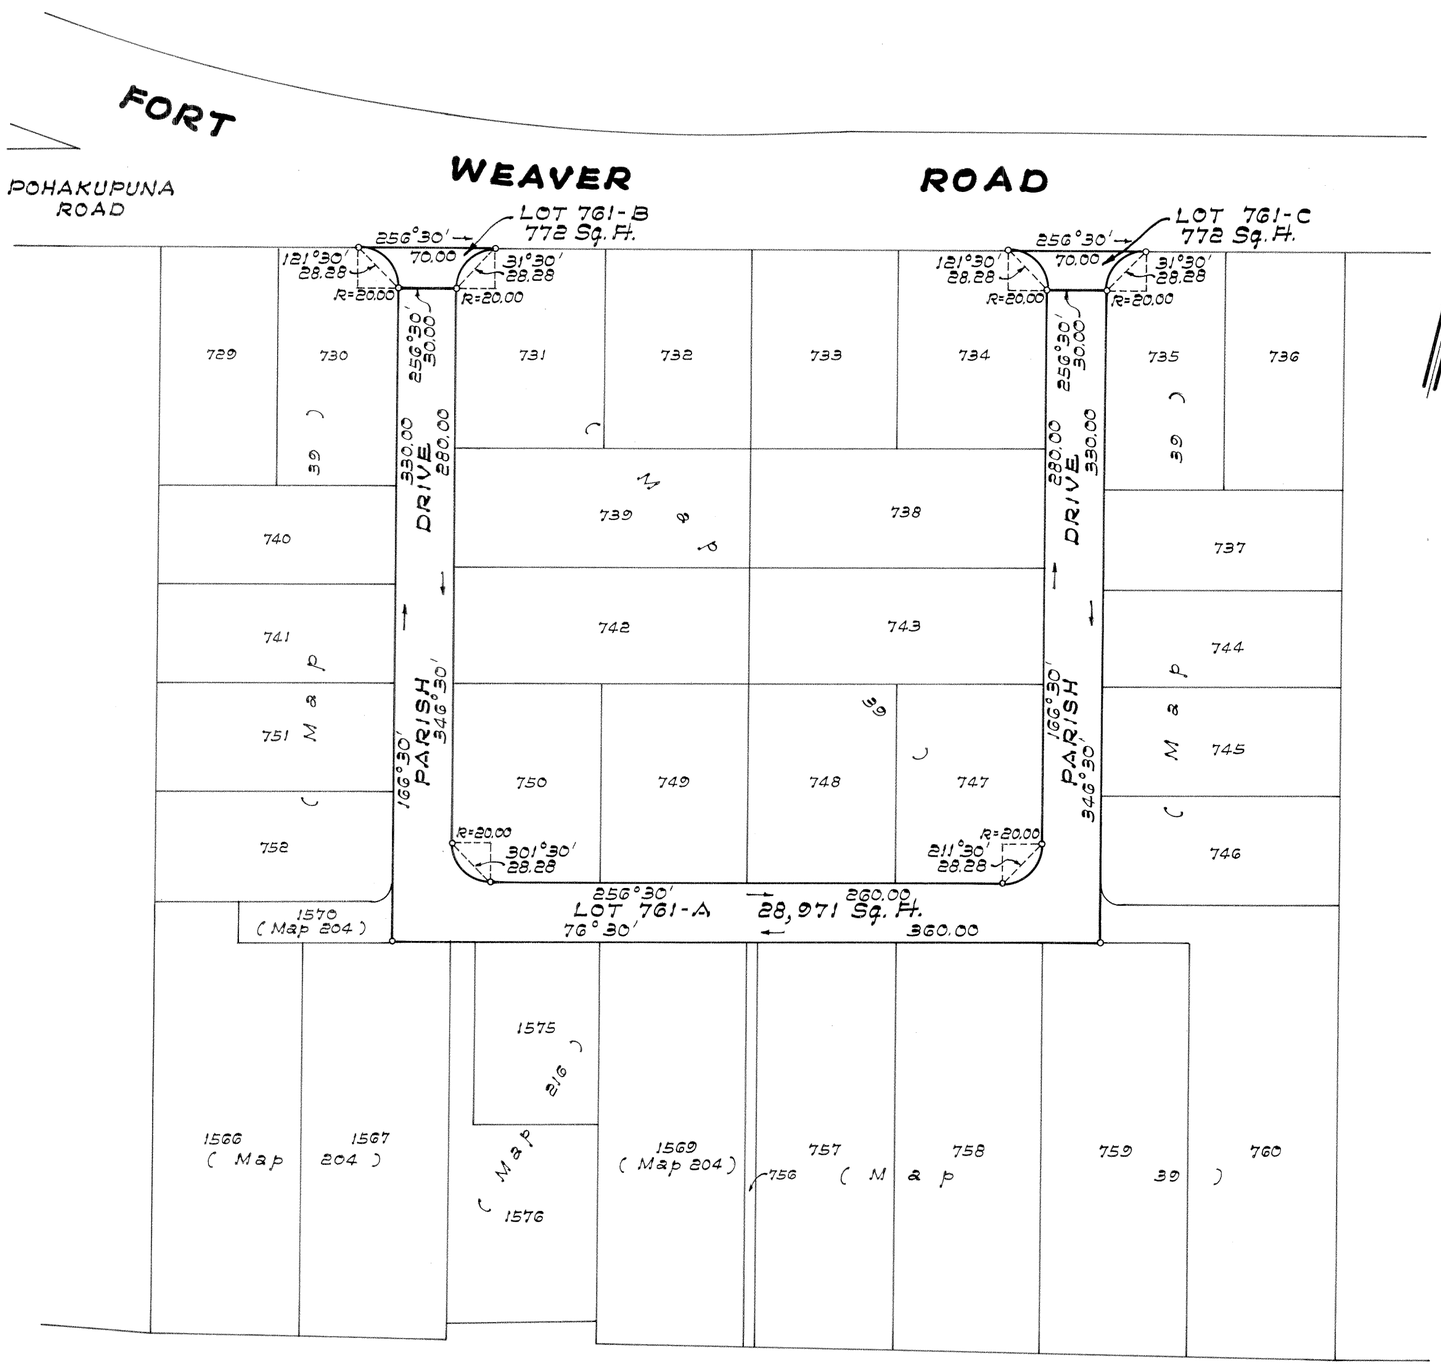

True North
Scale: 1 in. = 60 ft.

LAND COURT

STATE OF HAWAII

LAND COURT APPLICATION 242

SUBDIVISION OF LOT 761
AS SHOWN ON MAP 39
INTO LOTS 761-A, 761-B AND 761-C
AT PUULOA, EWA, OAHU, HAWAII

HAROLD M. YONAMINE
REGISTERED PROFESSIONAL LAND SURVEYOR
No. 1362
HAWAII, U.S.A.

STATE OF HAWAII
DEPARTMENT OF TRANSPORTATION
HIGHWAYS DIVISION

BY: Harold M. Yonamine
Registered Professional Surveyor 1362
Land Court Surveyor 142

Honolulu, Hawaii
September 23, 1982

Owner: State of Hawaii
Owner's Certificate of Title: 49,226

AUTHORIZED AND APPROVED BY ORDER OF THE JUDGE
OF THE LAND COURT DATED JUNE 24, 1985
BY ORDER OF THE COURT.

REGISTRAR OF THE LAND COURT

Filed April 30, 1985
Mildred M. Funai, Clerk

Tax Map Key: 9-1-07

Parcels 94 and 95
FORT WEAVER ROAD REALIGNMENT
Federal Aid Secondary Project No. S-RS-0760(2)

15" × 21" = 2.2 Sq. Ft.