242

MAP 258

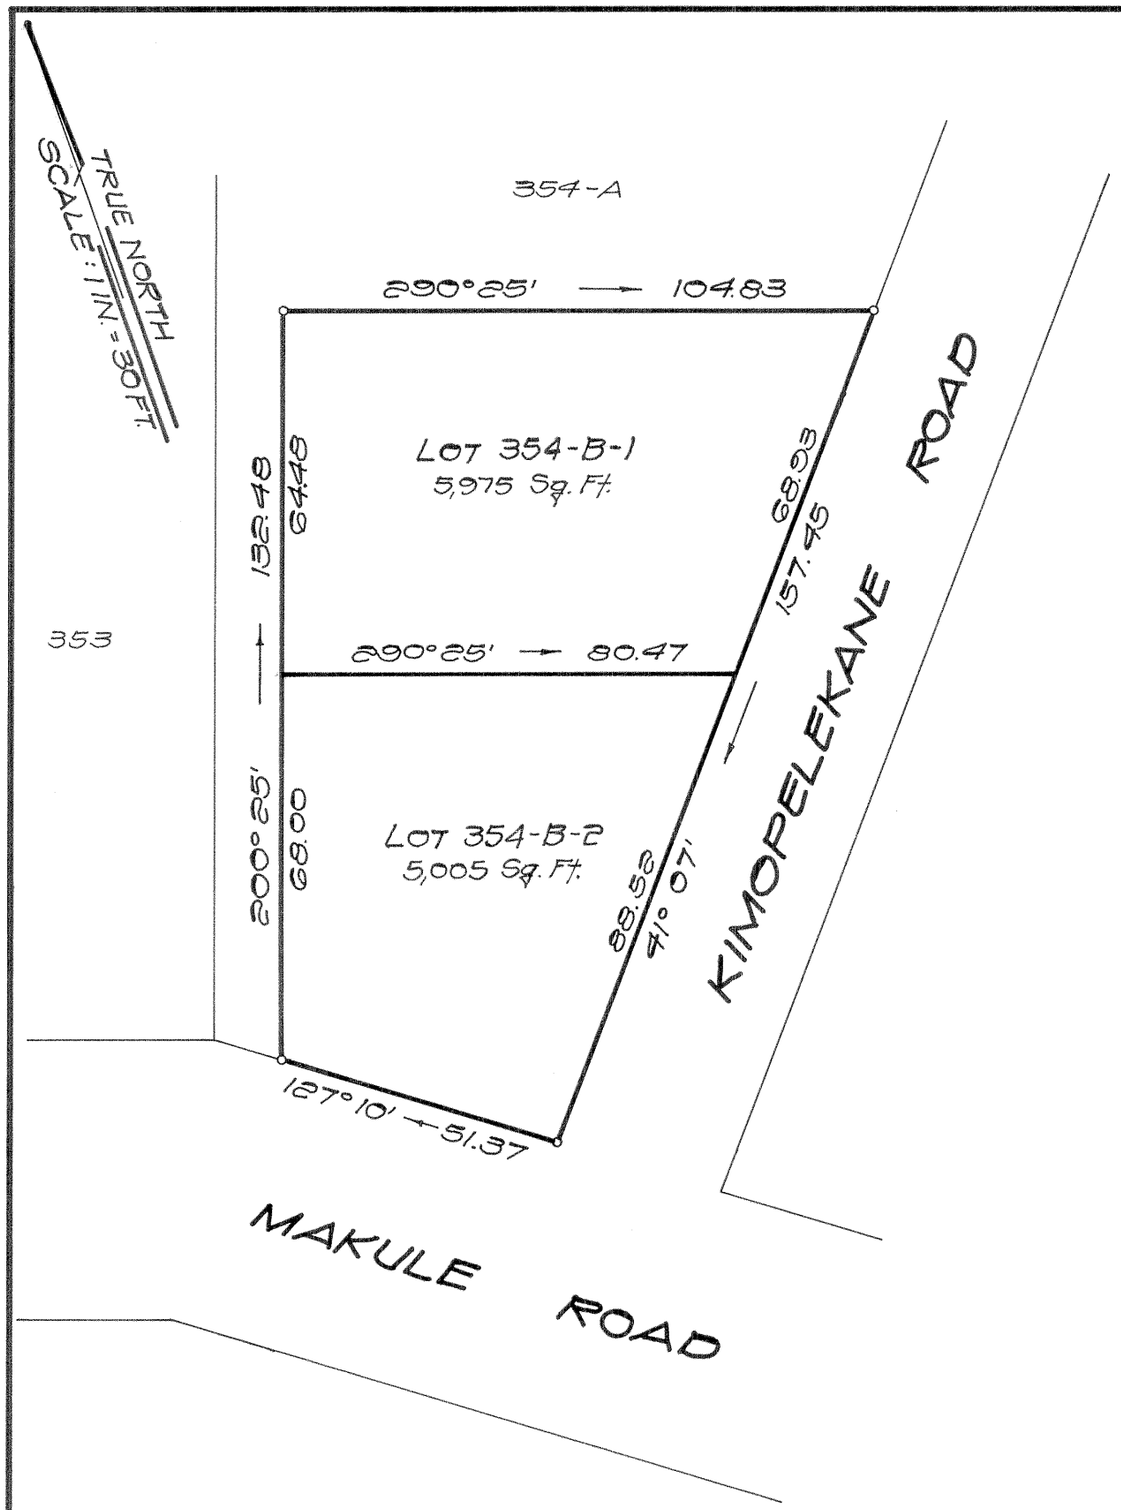

LAND COURT

STATE OF HAWAII

LAND COURT APPLICATION 242
"PUULOA FARMS"

SUBDIVISION OF LOT 354-B AS SHOWN ON MAP 108 INTO LOTS 354-B-1 AND 354-B-2 AT PUULOA, EWA, OAHU, HAWAII

Sam O. Hirota, Inc.
864 S. Beretania St.
Honolulu, Hawaii
February 4, 1985

ROBERT H. L. AU
REGISTERED PROFESSIONAL LAND SURVEYOR
No. 1562
HAWAII, U.S.A.

Robert H. L. Au
Registered Professional Land Surveyor
Certificate Number 1562
Land Court Surveyor
Certificate Number 134

Owners: Ernesto Yapit Yadao and Avelinda Alinan Yadao
Francisco Somera Pagay and Gloria Peralta Pagay
Memito Nagtalon Ablan and Juliet Amaranto Ablan

Owner's' Certificate of Title: 267257

AUTHORIZED AND APPROVED BY ORDER OF THE JUDGE OF THE LAND COURT DATED: OCTOBER 16, 1985
BY ORDER OF THE COURT.

REGISTRAR OF THE LAND COURT

Filed October 7, 1985
Mildred M. Funai, Clerk

Tax Map Key: 9-1-8:46
Job No. 850280

10" x 15" = 1.0 Sq. Ft.