MAP 261

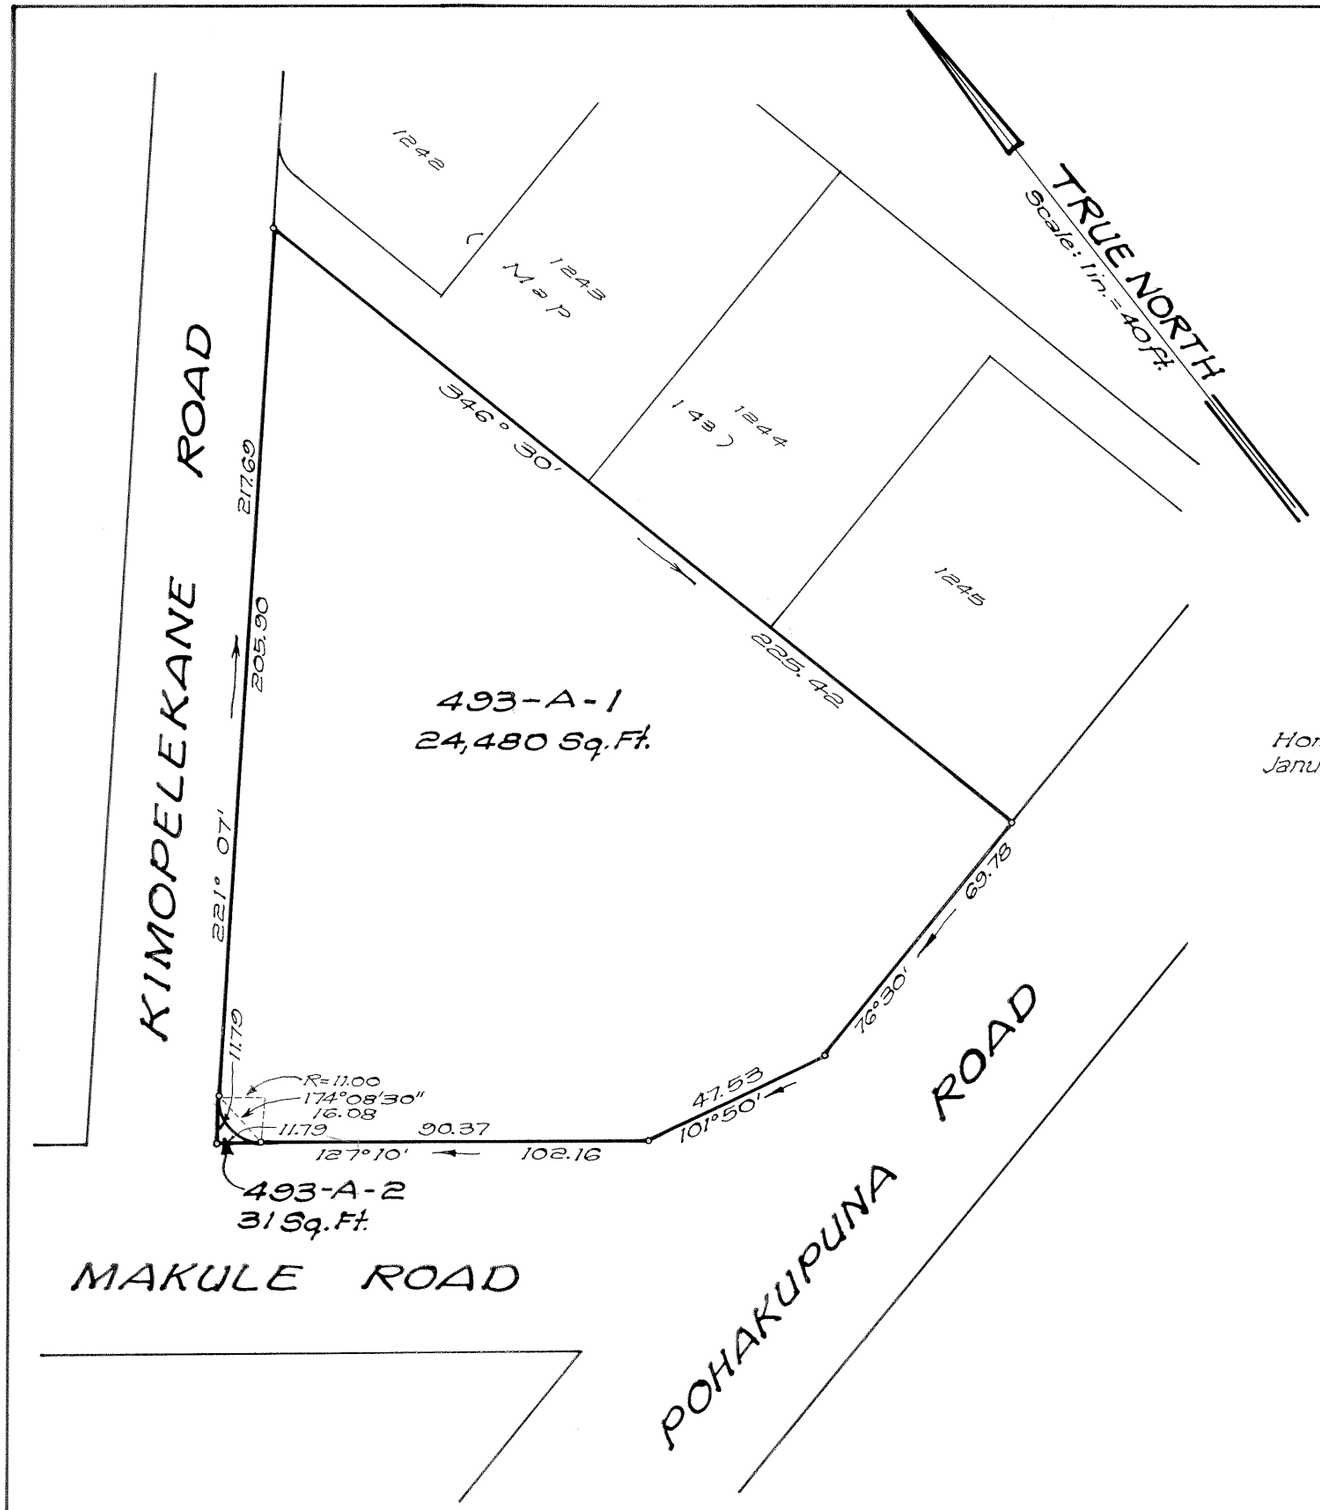

LAND COURT

STATE OF HAWAII

LAND COURT APPLICATION 242

SUBDIVISION OF LOT 493-A
AS SHOWN ON MAP 61
INTO LOTS 493-A-1 AND 493-A-2
AT PUULOA, EWA, OAHU, HAWAII

Honolulu, Hawaii
January 21, 1987

WILFRED Y. K. CHIN
REGISTERED PROFESSIONAL LAND SURVEYOR
No. 3499
HAWAII, U.S.A.

DEPARTMENT OF PUBLIC WORKS
CITY AND COUNTY OF HONOLULU
DIVISION OF LAND SURVEY AND ACQUISITION

By: Wilfred Y. K. Chin
Registered Professional Surveyor
Certificate Number 3499-S
Land Court Certificate Number 177

OWNERS: Harold Mitsuki Kushima and Shigeko Kimura Kushima

OWNERS' CERTIFICATE OF TITLE: 41,621

AUTHORIZED AND APPROVED BY ORDER OF THE
JUDGE OF THE LAND COURT DATED: APRIL 29, 1987
BY ORDER OF THE COURT

REGISTRAR OF THE LAND COURT

Filed April 13, 1987
Mildred M. Funai, clerk

TAX MAP KEY: 9-1-25:48

Parcel 1
Rounding East Corner of Kimopelekane and Makule Road
(12-9-1-106)

10" x 15" = 1 SQ. FT.