MAP 262

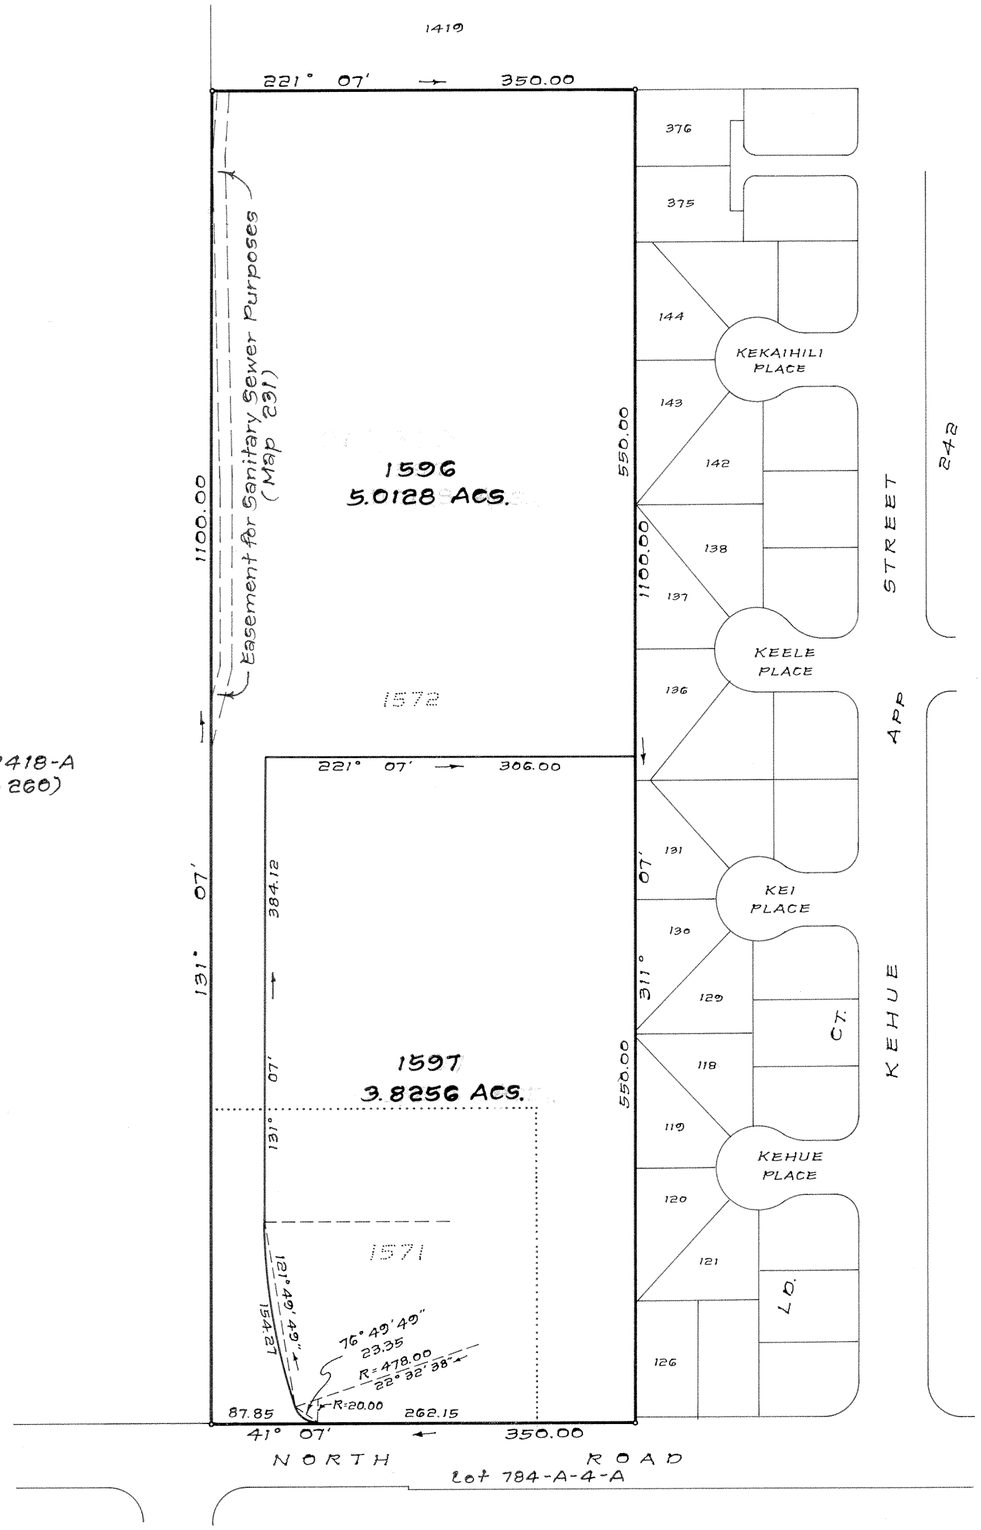

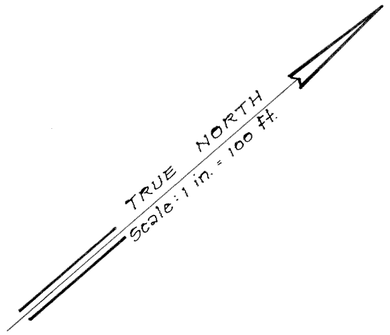

LAND COURT

STATE OF HAWAII

LAND COURT APPLICATION 242

CONSOLIDATION OF LOTS 1571 AND 1572
AS SHOWN ON MAP 208
AND RESUBDIVISION OF SAID CONSOLIDATION
INTO LOTS 1596 AND 1597

AT PUULOA , EWA , OAHU , HAWAII

TOWILL , SHIGEOKA & ASSOCIATES , INC.

HARUO SHIGEOKA
REGISTERED PROFESSIONAL LAND SURVEYOR
No. 2279
HAWAII, U.S.A.

1270 Queen Emma Street
Honolulu , Hawaii 96813
December 21 , 1987

By: Haruo Shigeoka
Registered Professional Surveyor
Certificate Number 2279
Registered Land Court Surveyor
Certificate Number 158

OWNERS : ROMAN CATHOLIC CHURCH IN THE STATE OF HAWAII
OWNER'S CERTIFICATE OF TITLE : 256,462

AUTHORIZED AND APPROVED BY ORDER OF THE JUDGE
OF THE LAND COURT DATED FEBRUARY 18, 1988
BY ORDER OF THE COURT.

Barbara E. Wright, Deputy
REGISTRAR OF THE LAND COURT

Filed February 9, 1988
Mildred M. Funai, Clerk

Tax Map Key : 9-1-37 : 47 & 146
Job No. 1457

15" x 21" = 2.19 Sq. Ft.